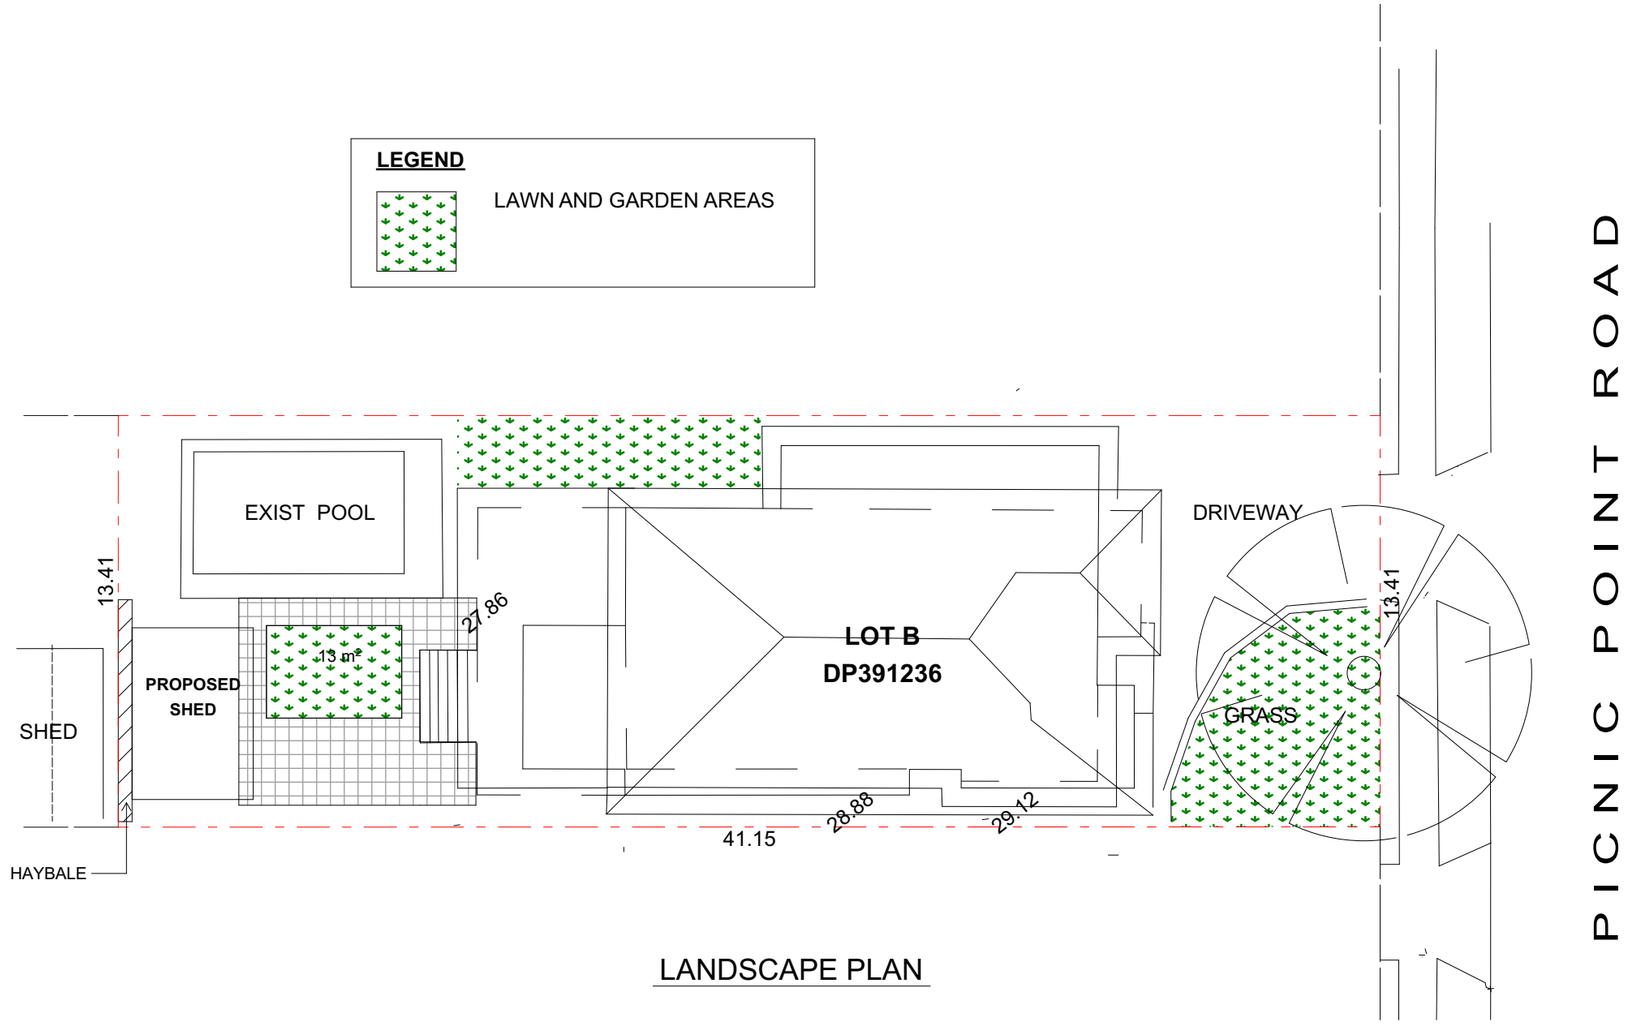

LANDSCAPE PLAN

1. Landscape Plan 1:200

© 2013 Green Square Design - All rights reserved - This drawing and drawings produced by CAD and the CAD process stored on disk are subject to copyright and no part of this work maybe accessed, reproduced or used in any form or by any means - graphic, electronic, mechanical or plotting, including photocopying or information storage and retrieval systems - without written permission of the producer:

(NOT FOR CONSTRUCTION)

green square DESIGN
Shop 1, 394 Forest Rd, Bexley NSW 2207
Telephone +61 2 8068 5191
Mobile +61 2 405 205 169
Email - Paul@Greensquaredesign.com.au

Client:	Project:	Date:	Project No:	Dwg Name:	Drawn:	Scale:	Dwg No:	Rev:
Roy Ferreira	Proposed outbuilding 56 Picnic Point Road Panania	18/08/2026	1425	Landscape Plan	PL	@ A3	DA-05	A

C:\Users\postill\OneDrive\Documents\1_Projects\1425 Panania Cabana\1425 CAD\1425 Panania Cabana V28.pln
Tuesday, 18 August 2026 2:17 PM