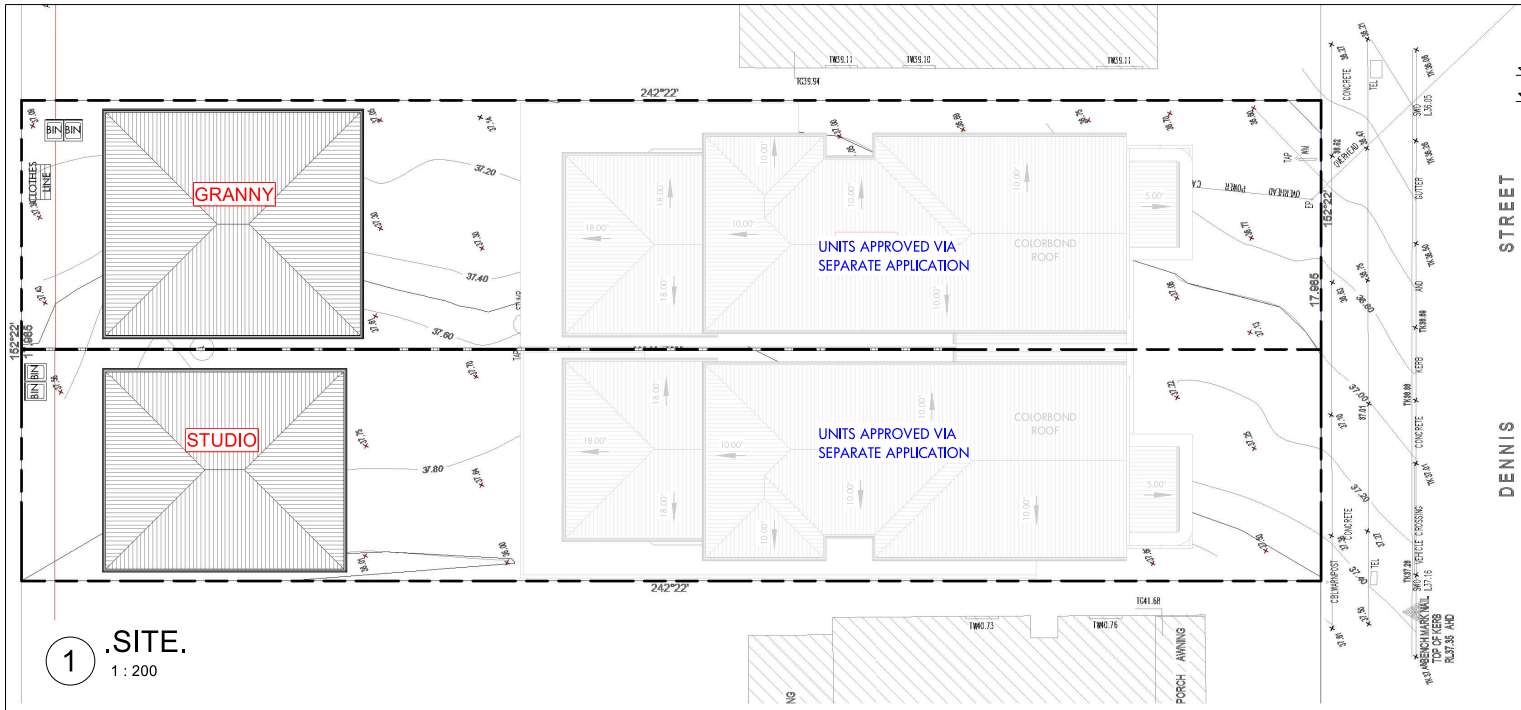

1 .SITE.
1 : 200

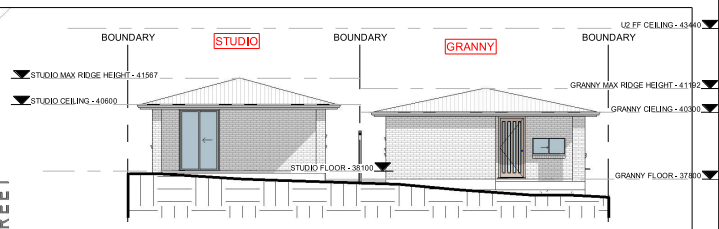

3 ..NORTH EAST - GRANNY & STUDIO
1 : 200

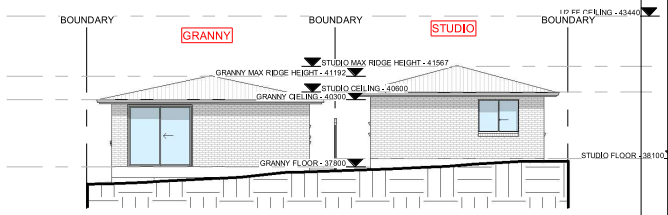

2 ..SOUTH WEST - GRANNY & STUDIO
1 : 200

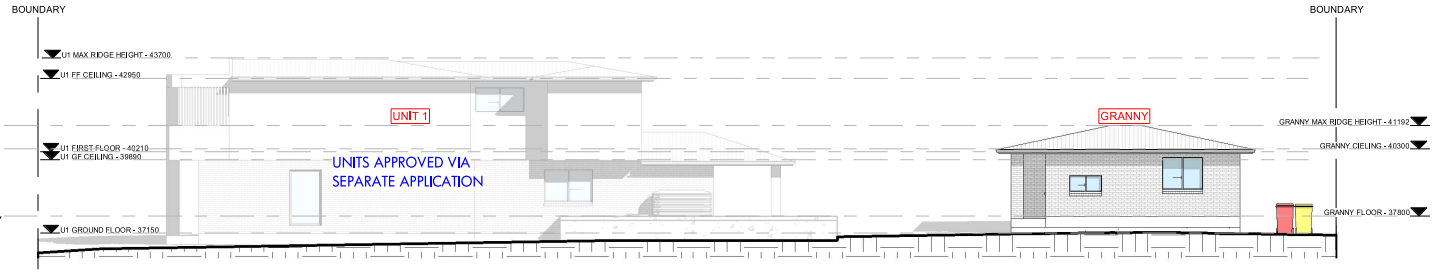

4 ..NORTH WEST - UNIT 1 AND GRANNY
1 : 200

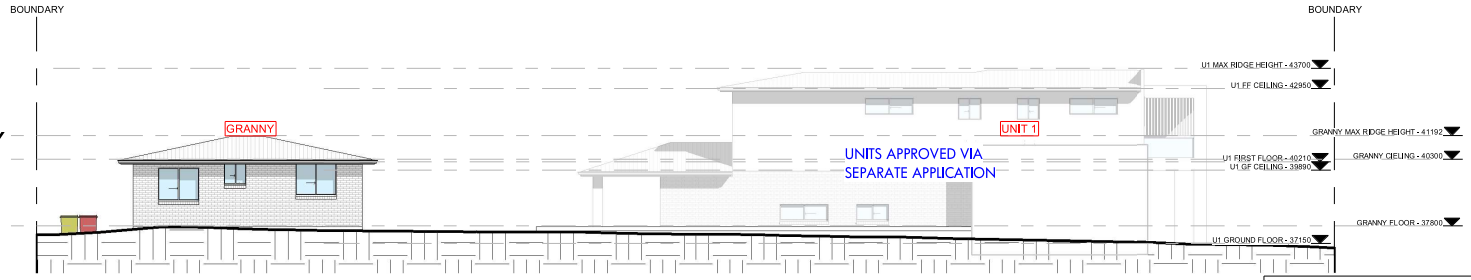

5 ..SOUTH EAST - UNIT 1 AND GRANNY
1 : 200

DA PACKAGE

eco. factor Pty. Ltd

SUITE 1, LEVEL 2,
215-219 GEORGE ST., LIVERPOOL
2170, NSW, Australia.
P: 1300 326 322
info@ecofactor.com.au
www.ecofactor.com.au

MEMBER:
BUILDING DESIGNERS ASSOCIATION OF AUSTRALIA

BEFORE YOU DIG www.byda.com.au Zero Damage - Zero Harm

eco.factor Design Solutions

This drawing is the property of ECO.FACTOR PTY LTD
and shall not be used in full or in part
without consent of ECO.FACTOR PTY LTD
- Figured dimensions are to take preference over scaled dimensions.
- Builder shall be held responsible to verify all dimensions/levels on site & notify any discrepancy to ECO.FACTOR PTY LTD
- All materials are to be used in accordance with manufacturer's specifications and instructions and to comply with relevant Australian Standards.

STANDARDS
THE FOLLOWING STANDARDS MAY BE REFERRED TO IN THIS DRAWING:
AS 1288 GLASS IN BUILDINGS - SELECTION AND INSTALLATION
AS 1428 DESIGN FOR ACCESS AND MOBILITY
AS 1657 FIXED PLATFORMS, WALKWAYS, STAIRWAYS AND LADDERS
AS 1668 MECHANICAL VENTILATION AND AIR-CONDITIONING
AS 1670 AUTOMATIC FIRE DETECTION AND ALARM SYSTEM
AS 1906 INSTALLATION OF TIMBER DOORSETS
AS 2047 WINDOWS IN BUILDINGS - SELECTION AND INSTALLATION
AS 2293 EMERGENCY ESCAPE LIGHTING AND EXIT SIGNS FOR BUILDINGS
AS 2444 PROTABLE FIRE EXTINGUISHERS
AS 3500 NATIONAL PLUMBING AND DRAINAGE
AS 3600 CONCRETE STRUCTURES
AS 3700 MASONRY STRUCTURES
AS 3740 WATERPROOFING OF DOMESTIC WET AREAS
AS 4100 STEEL STRUCTURES
AS 4254 DUCTWORK FOR AIR-HANDLING SYSTEMS IN BUILDINGS
AS 3610 FORMWORK FOR CONCRETE
OTHER ALTERNATIVE SOLUTION

NORTH

TAG SYMBOLS
W# WINDOW TAG
D# DOOR TAG
WALL TAG

DO NOT SCALE. USE FIGURED DIMENSIONS ONLY. VERIFY ALL LEVELS AND DIMENSIONS ON SITE BEFORE COMMENCING CONSTRUCTION, FABRICATION, OR SHOP DRAWINGS.
© COPYRIGHT - ALL RIGHTS RESERVED

CLIENT
BUILDAID CONSULTING SERVICES

PROJECT DETAIL
CONSTRUCTION OF A DETACHED GRANNY AND STUDIO

PROJECT ADDRESS
35 DENNIS STREET LAKEMBA 2195 NSW

DRAWING TITLE
NOTIFICATION PLAN GRANNY

SCALE	DATE
1 : 200	19/12/2025 4:41:15 PM
DRAWN: ZK	CHECKED: AI
DRAWING NO.: 2458	PROJ. STAGE: DA
PAGE NUMBER: DA - 19.1	

1 SITE..
1 : 200

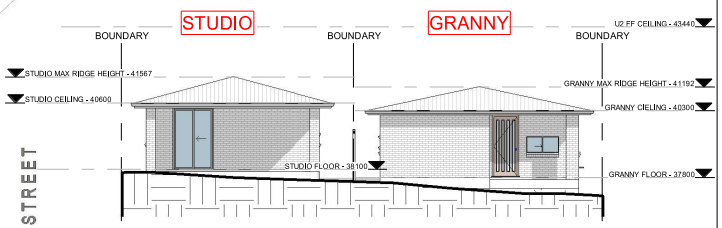

2 .NORTH EAST - GRANNY & STUDIO.
1 : 200

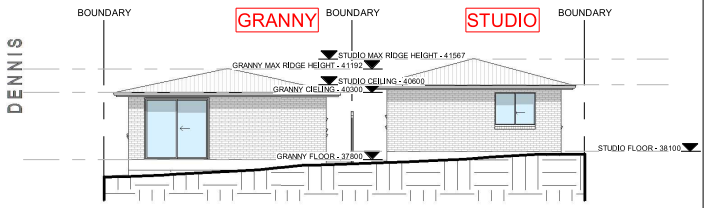

3 .SOUTH WEST - GRANNY & STUDIO.
1 : 200

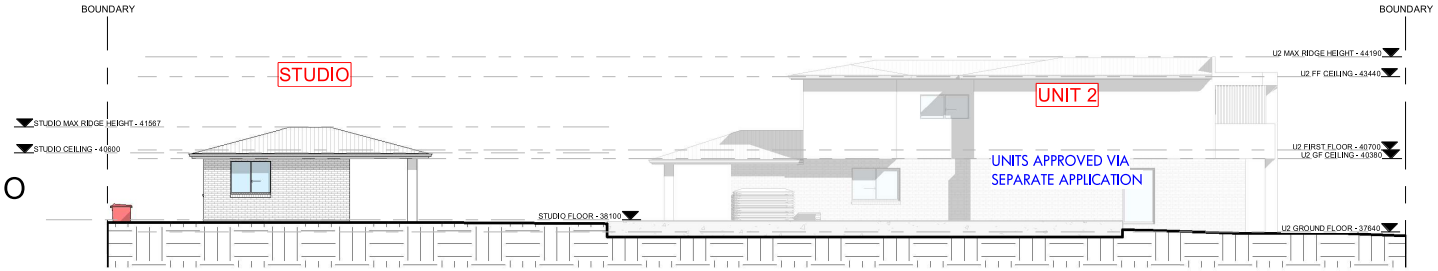

4 .SOUTH EAST - UNIT 2 AND STUDIO
1 : 200

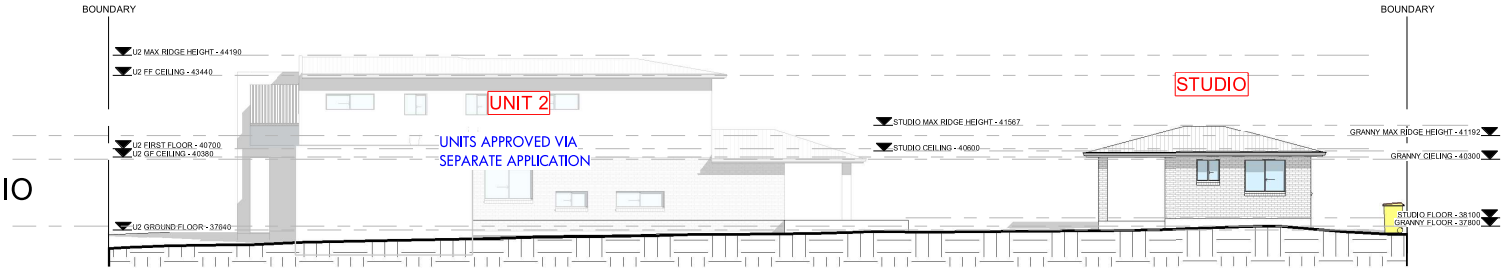

5 .NORTH WEST - UNIT 2 AND STUDIO
1 : 200

DA PACKAGE

eco. factor Pty. Ltd

SUITE 1, LEVEL 2,
215-219 GEORGE ST., LIVERPOOL
2170, NSW, Australia.
P: 1300 326 322
info@ecofactor.com.au
www.ecofactor.com.au

MEMBER:
BUILDING DESIGNERS ASSOCIATION OF AUSTRALIA

BEFORE YOU DIG www.byda.com.au Zero Damage - Zero Harm

eco.factor Design Solutions

This drawing is the property of ECO.FACTOR PTY LTD and shall not be used in full or in part without consent of ECO.FACTOR PTY LTD
- Figured dimensions are to take preference over scaled dimensions.
- Builder shall be held responsible to verify all dimensions/levels on site & notify any discrepancy to ECO.FACTOR PTY LTD
- All materials are to be used in accordance with manufacturer's specifications and instructions and to comply with relevant Australian Standards.

STANDARDS

THE FOLLOWING STANDARDS MAY BE REFERRED TO IN THIS DRAWING:
AS 1288 GLASS IN BUILDINGS - SELECTION AND INSTALLATION
AS 1428 DESIGN FOR ACCESS AND MOBILITY
AS 1657 FIXED PLATFORMS, WALKWAYS, STAIRWAYS AND LADDERS
AS 1668 MECHANICAL VENTILATION AND AIR-CONDITIONING
AS 1670 AUTOMATIC FIRE DETECTION AND ALARM SYSTEM
AS 1906 INSTALLATION OF TIMBER DOORSETS
AS 2047 WINDOWS IN BUILDINGS - SELECTION AND INSTALLATION
AS 2293 EMERGENCY ESCAPE LIGHTING AND EXIT SIGNS FOR BUILDINGS
AS 2444 PROTABLE FIRE EXTINGUISHERS
AS 3500 NATIONAL PLUMBING AND DRAINAGE
AS 3600 CONCRETE STRUCTURES
AS 3700 MASONRY STRUCTURES
AS 3740 WATERPROOFING OF DOMESTIC WET AREAS
AS 4100 STEEL STRUCTURES
AS 4254 DUCTWORK FOR AIR-HANDLING SYSTEMS IN BUILDINGS
AS 3610 FORMWORK FOR CONCRETE
OTHER ALTERNATIVE SOLUTION

NORTH

TAG SYMBOLS
W# WINDOW TAG
D# DOOR TAG
WALL TAG

DO NOT SCALE. USE FIGURED DIMENSIONS ONLY. VERIFY ALL LEVELS AND DIMENSIONS ON SITE BEFORE COMMENCING CONSTRUCTION, FABRICATION, OR SHOP DRAWINGS.
© COPYRIGHT - ALL RIGHTS RESERVED

CLIENT	BUILDAID CONSULTING SERVICES
PROJECT DETAIL	CONSTRUCTION OF A DETACHED GRANNY AND STUDIO
PROJECT ADDRESS	35 DENNIS STREET LAKEMBA 2195 NSW
DRAWING TITLE	NOTIFICATION PLAN STUDIO
SCALE	1 : 200
DATE	19/12/2025 4:41:16 PM
DRAWN	ZK
CHECKED	AI
DRAWING NO.	2458
PROJ. STAGE	DA
PAGE NUMBER	DA - 19.2