


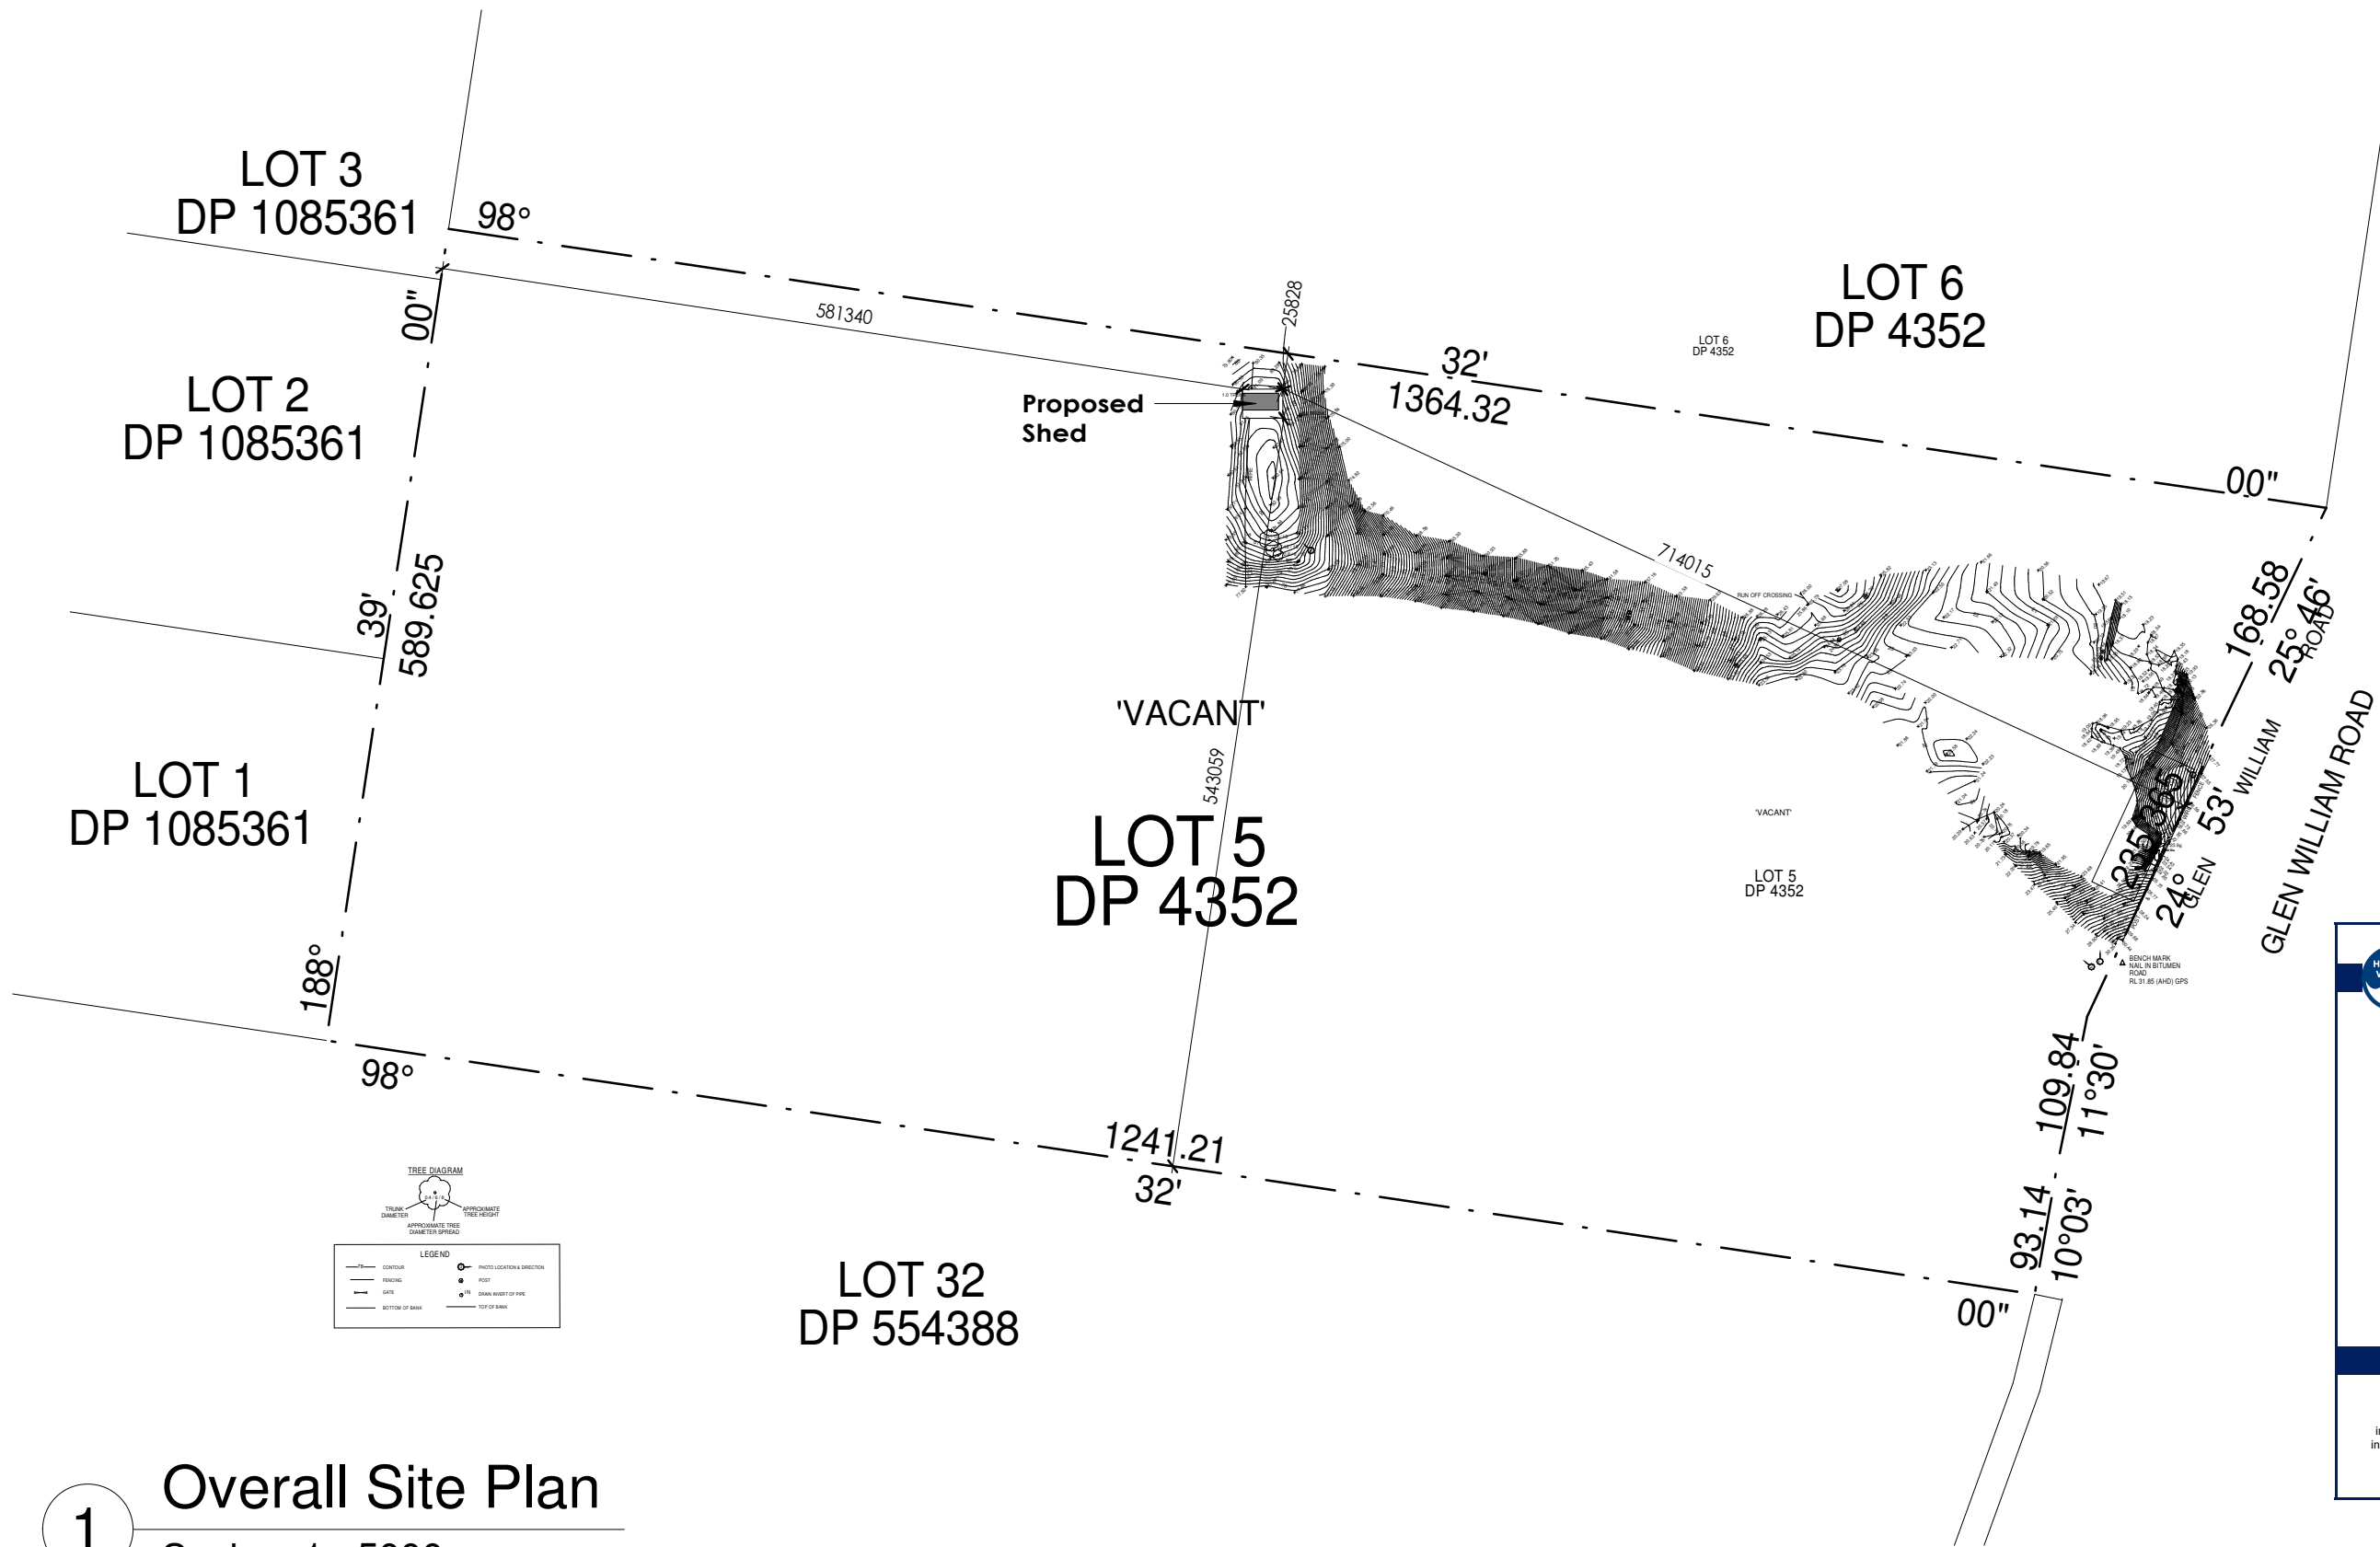

1)

 **Ph: 0402 613 985**
E: info@amsdesigndrafting.com.au
AMS Design & Drafting Pty Ltd
ABN: 46 652 427 891
www.amsdesigndrafting.com.au
www.facebook.com/amsdesigndrafting
Glebe Arcade, U1, 479-489 High Street, Maitland, NSW 2320



A	27.07.26	Issued for DA	AMS
No.	Date	Description	Issued By

scale : As indicated on A3

NOT FOR CONSTRUCTION

D:\My\OD\AMS D&D\Design and Drafting - Documents\2026\AMS-26-027 - Jude Millard - 449 Glen William Road, Glen William\AMS-26-027 - DA - Jude Millard - 449 Glen William Road, Glen William.rvt