
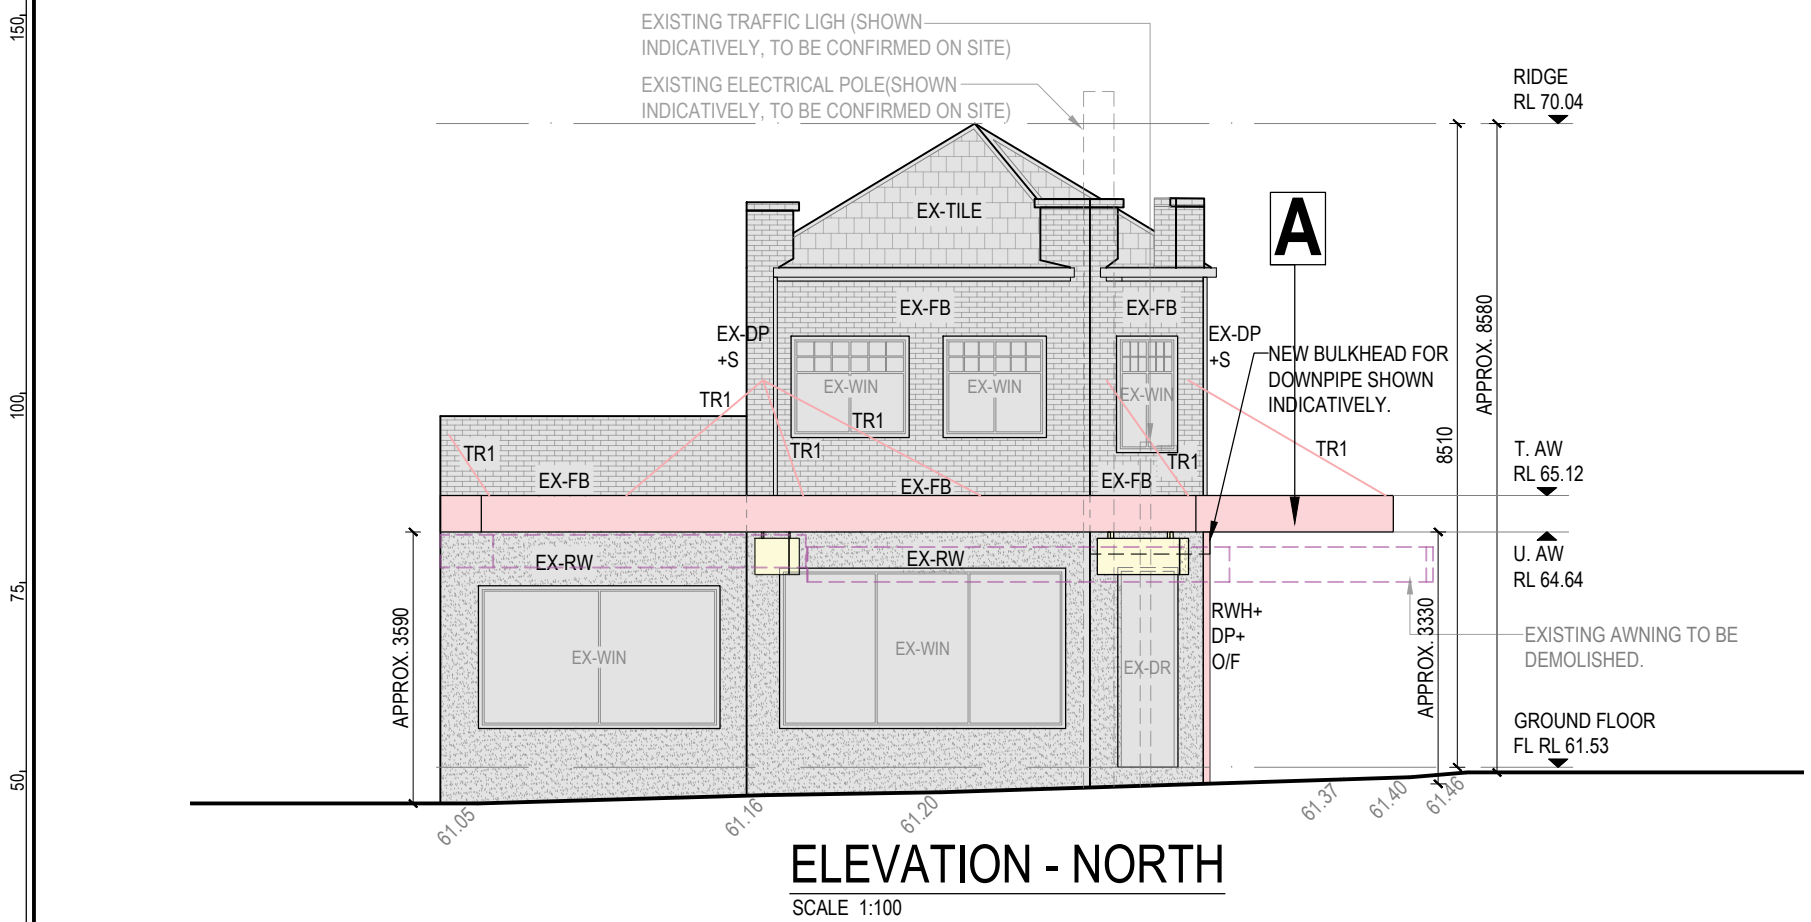


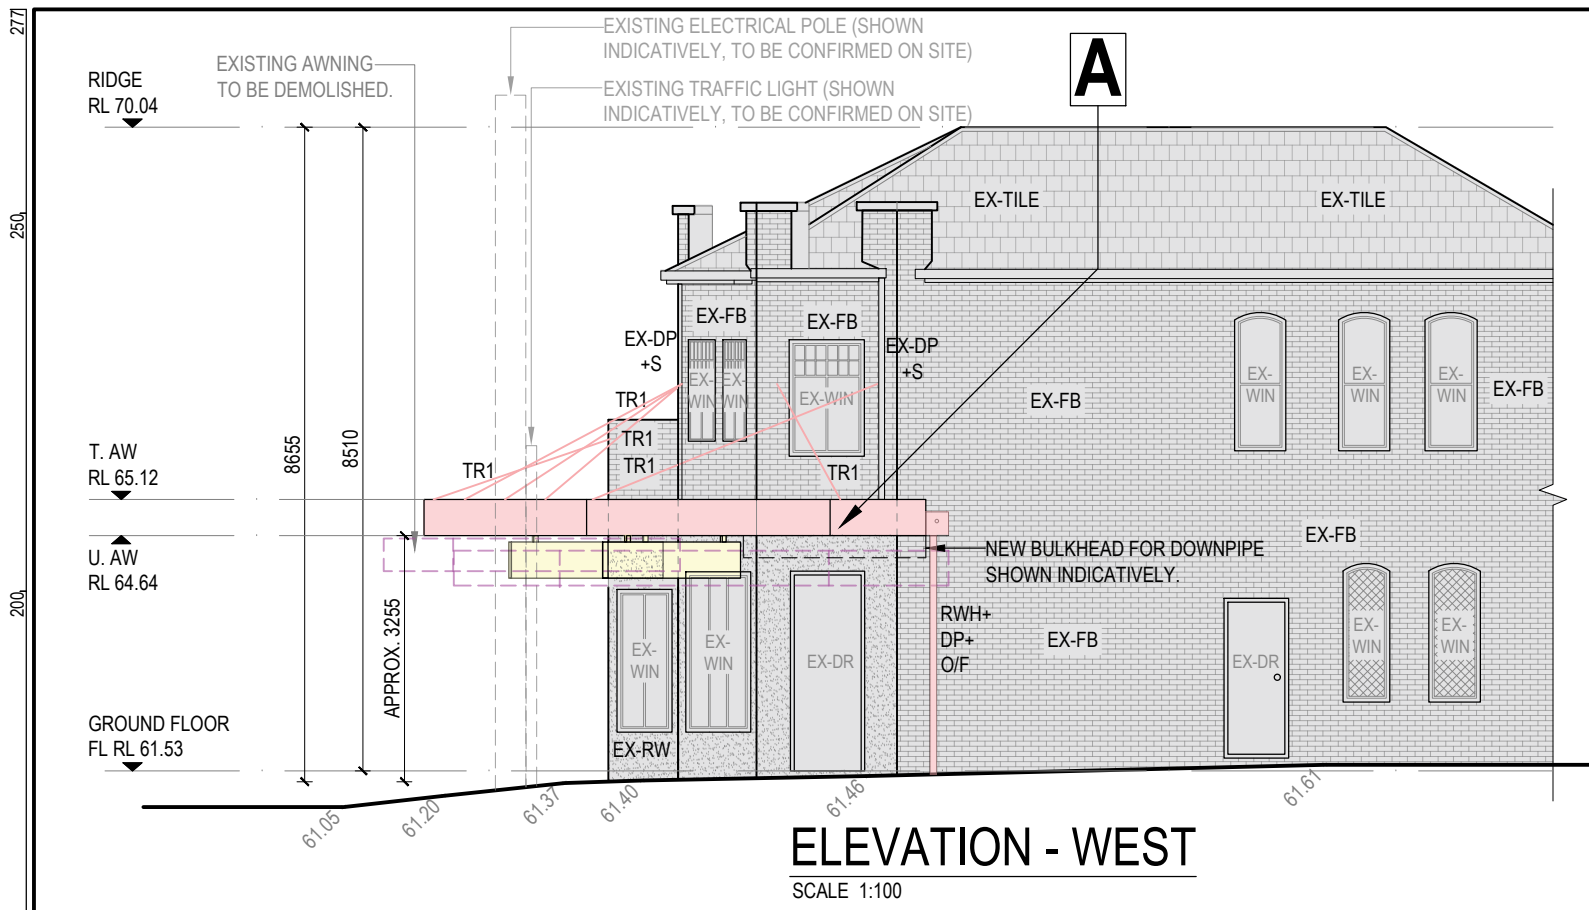

NOTE:

- SHADES IN THE DRAWING ARE INDICATIVE ONLY, TO BE CONFIRM ON SITE.

LEVEL LEGEND	
T. AW	TOP OF AWNING.
U. AW	UNDERSIDE OF AWNING.

LEGEND - COLOURS & MATERIALS FINISHES



(A) AWNING

NEW METAL AWNING, TO MATCH EXISTING COLOUR.

ELEVATION LEGEND	
EX-DP+S	EXISTING DOWNPIPE WITH SPREADER.
EX-DP	EXISTING DOWNPIPE WITH SPREADER.
EX-DR	EXISTING DOOR.
EX-FB	EXISTING PAINTED FACE BRICK.
EX-MRS	EXISTING METAL ROOF SHEETING.
EX-RW	EXISTING CEMENT RENDERED BRICK WALL.
EX-SV	EXISTING SEWER VENT.
EX-TILE	EXISTING ROOF TILE.
EX-VP	EXISTING VENT PIPE.
EX-WIN	EXISTING WINDOW.
EX-WB	EXTG WEATHERBOARD CLADDING.
TR1	NEW TIE-ROD, AS PER STRUCTRAL ENGINEER'S DETAILS & SPECIFICATIONS.

LEGEND

- EXISTING STRUCTURE TO REMAIN.
- ALLOW TO REPLACE EXISTING METAL ROOF AWNING INCLUDING TIE RODS, FLASHING, BOX GUTTERS, METAL ROOF SHEETING, PURLINS, SOFFIT LINING, ETC, AS PER STRUCTURAL & STORMWATER ENGINEER'S DETAILS AND SPECIFICATIONS.
- OUTLINE OF EXISTING AWNING TO BE DEMOLISHED.
- NEW TIE ROD AND ITS ASSOCIATES AS PER STRUCTURAL ENGINEER SPECIFICATION & DETAILS. SHOW INDICATIVELY ONLY.
- NEW UNDER AWNING SIGN. SHOWN INDICATIVELY. DESIGN & CERTIFIED BY OTHERS.



STRUCTABILITY⁺
CONSULTING ENGINEERS

www.structability.com.au PO Box 596 KOGARAH, NSW 1485
02 8958 3531 Level 2, 631 Princess Highway, ROCKDALE, NSW 2216

AMENDMENTS				
REV	DATE	DESCRIPTION	BY	CHK
B1	23.07.2026	ISSUED FOR EMERGENCY ORDER	SG	DM
B2	31.07.2026	REVISED AND RE-ISSUED	SG	DM
B3	10.09.2026	ISSUED FOR DEVELOPMENT APPLICATION	SG	DM

ENGINEERS AUSTRALIA
CHARTERED

SCHEDULE OF EXTERNAL FINISHES	
PROJECT INFO:	RECTIFICATION WORKS TO VEHICLE IMPACT DAMAGED AWNING AT 3/361 HUME HIGHWAY, BANKSTOWN NSW 2200 BUILT BY HAUS #BBH2839

DEVELOPMENT APPLICATION			
SCALE: AS NOTED	DATE: JUL. 2026		
DRAWN: SG	CHECKED: DM		
APPROVED: DM	SHEET: A3		
PROJECT No: 202607-7400	DWG No: A601	REV: B3	

COPYRIGHT © THE PLANS, DESIGN AND INFORMATION CONTAINED IN THIS DOCUMENT ARE THE COPYRIGHT OF STRUCTABILITY PTY. LTD. USE OR COPYING OF THIS DOCUMENT IN WHOLE OR IN PART, WITHOUT THE EXPRESS WRITTEN PERMISSION FROM STRUCTABILITY PTY. LTD. CONSTITUTES AN INFRINGEMENT OF THE COPYRIGHT.