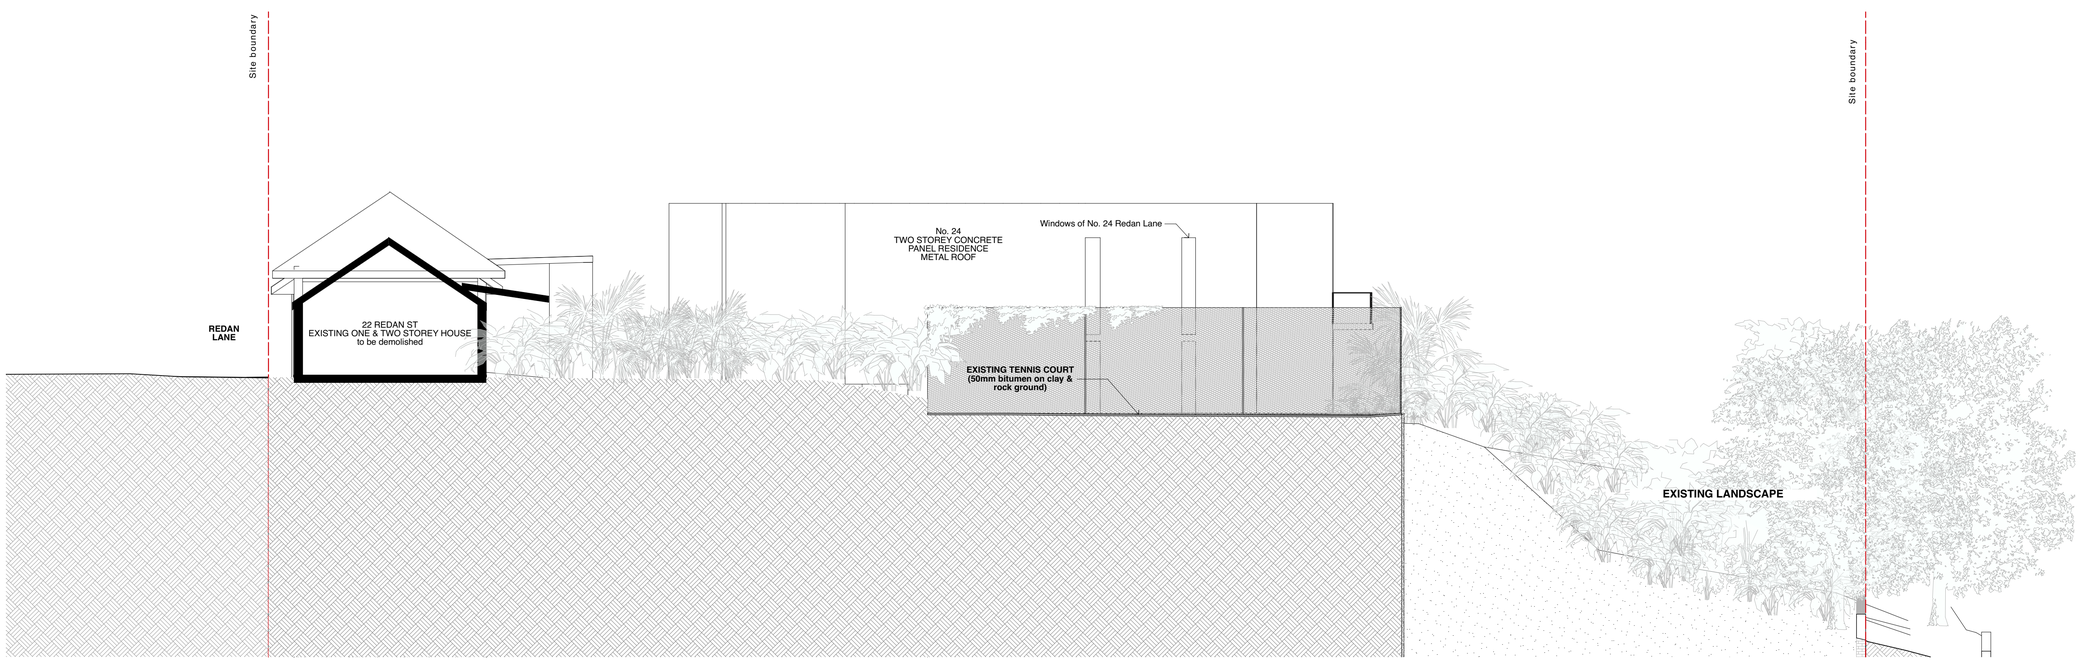

SECTION D/D

STUDIO JOHNSTON
Level 1, 268A Devonshire Street
Surry Hills
NSW 2010 AUSTRALIA
studiojohnston.com.au
T + 61 2 9211 2700
F + 61 2 9211 2785
ABN - 63111324353
contact@foxjohnston.com.au

Client
22 Redan St P/L

0 5 10 15

REV	DESCRIPTION	DRAWN	DATE	REV	DESCRIPTION	DRAWN	DATE
A	FOR S34 CONFERENCE	SJR	02/05/2022				
B	FOR S34 CONFERENCE	SJR	24/05/2022				
C	FOR S34 SUBMISSION - NO CHANGE	SJR	03/06/2022				

ALL LEVELS TO AUSTRALIAN HEIGHT DATUM.

IT IS THE CONTRACTORS RESPONSIBILITY TO CONFIRM ALL MEASUREMENTS ON SITE PRIOR TO COMMENCEMENT OF WORK. DRAWINGS SHOULD NOT BE SCALED. WRITTEN DIMENSIONS ONLY SHOULD BE TAKEN FROM DRAWINGS. ALL DIMENSIONING IS TO SUBSTRATE BRICKWORK / BLOCKWORK UNLESS OTHERWISE NOTED.

DESIGN AND DRAWINGS REMAIN COPYRIGHT OF STUDIO JOHNSTON
NOT TO BE USED FOR CONSTRUCTION

Project
22 Redan Street

Title
Section D/D

Job No.	2105
Scale	1:100 @ A1
Date	MAY 2022
Drawn/Checked	SJR/CJ

Dwg No. **004-003** Rev. **C**