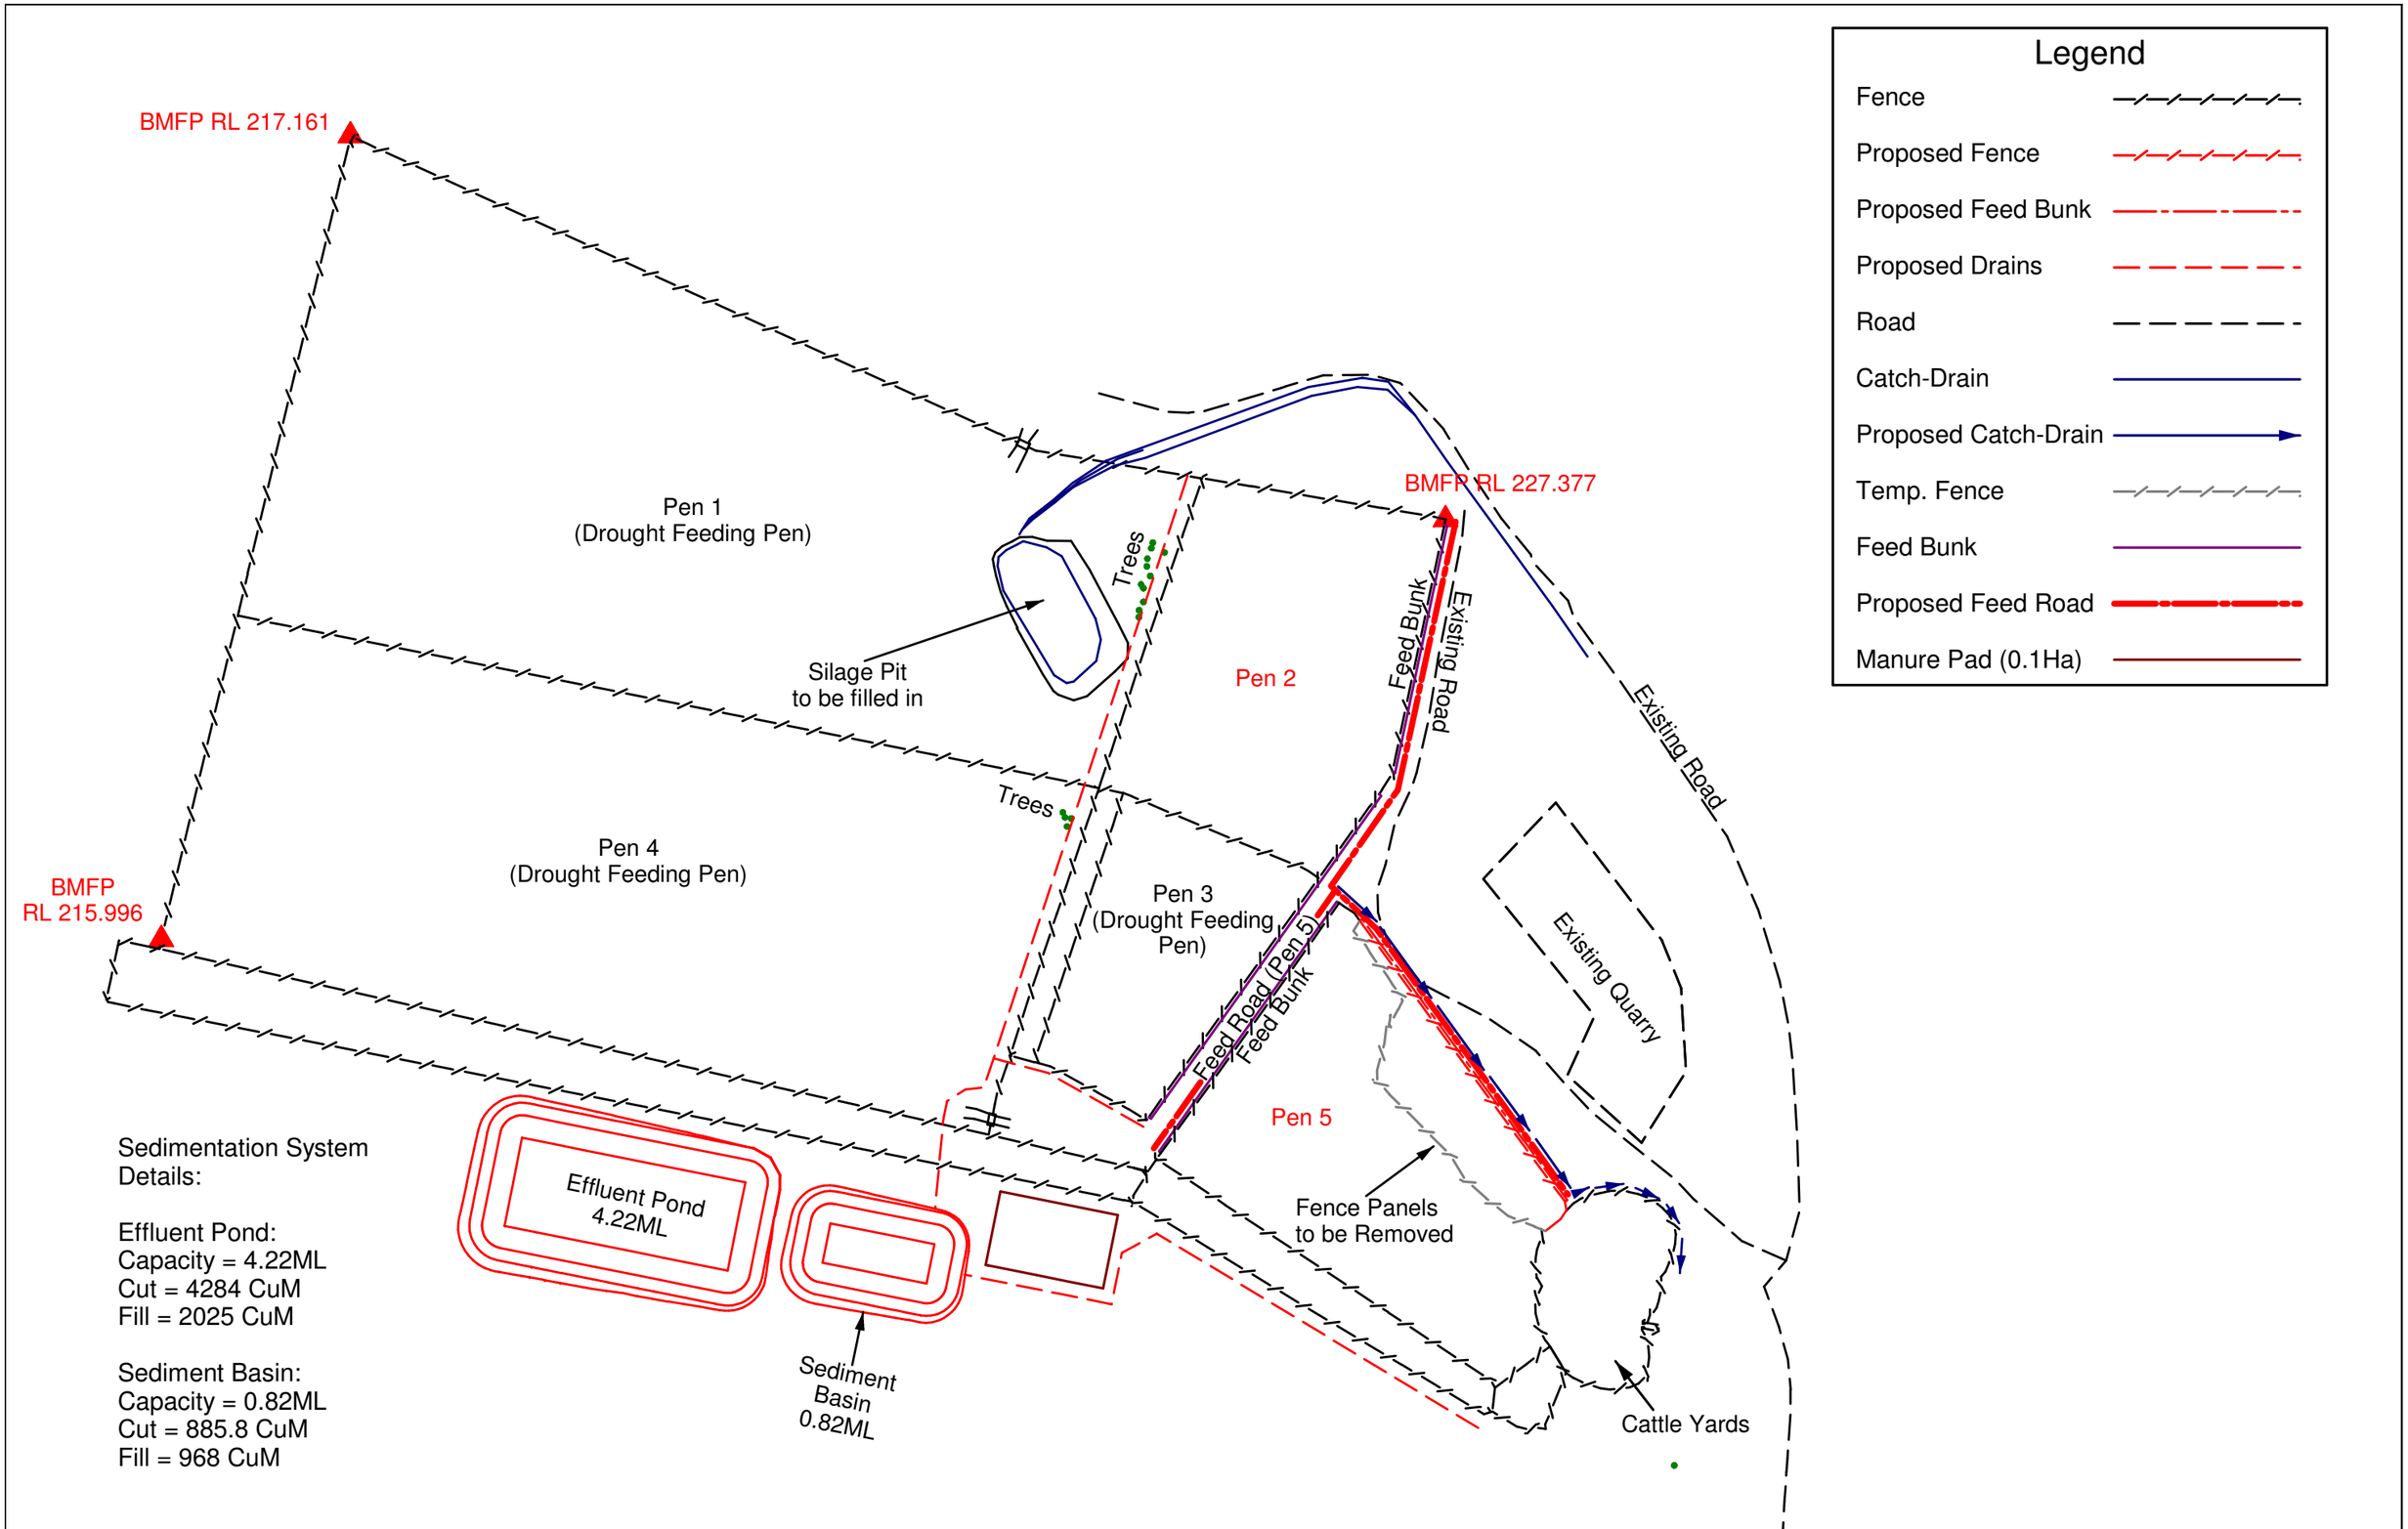

SCALES: HORIZ 1:2000 VERT - DATUM: LOCAL AHD MGA ZONE 55	A3	**SMK CONSULTANTS** surveying - irrigation - environmental PO BOX 774 MOREE 2400 PHONE (02) 6752 1021	CLIENT: Rob Vickery	DESCRIPTION:	PLAN REVISION:	DATE	SHEET No. 1 of 1
SURVEYED Tarrant Moss` DESIGNED Tarrant Moss CHECKED Peter Taylor	Contours Design Existing Major: 1.0 m Minor: 0.2 m		PROJECT: Horseshoe Feedlot	Feedlot Sedimentation System for 999 Site Plan	A FIRST ISSUE	21-08-2020	JOB No. 20-17
					B		COMPUTER FILE (MJO):
					C		Horsehoe Survey 04-08-20 (Reduced to Lidar) - Site Plan