


239590-CENG-501(A)

100mm AT FULL SIZE

100mm

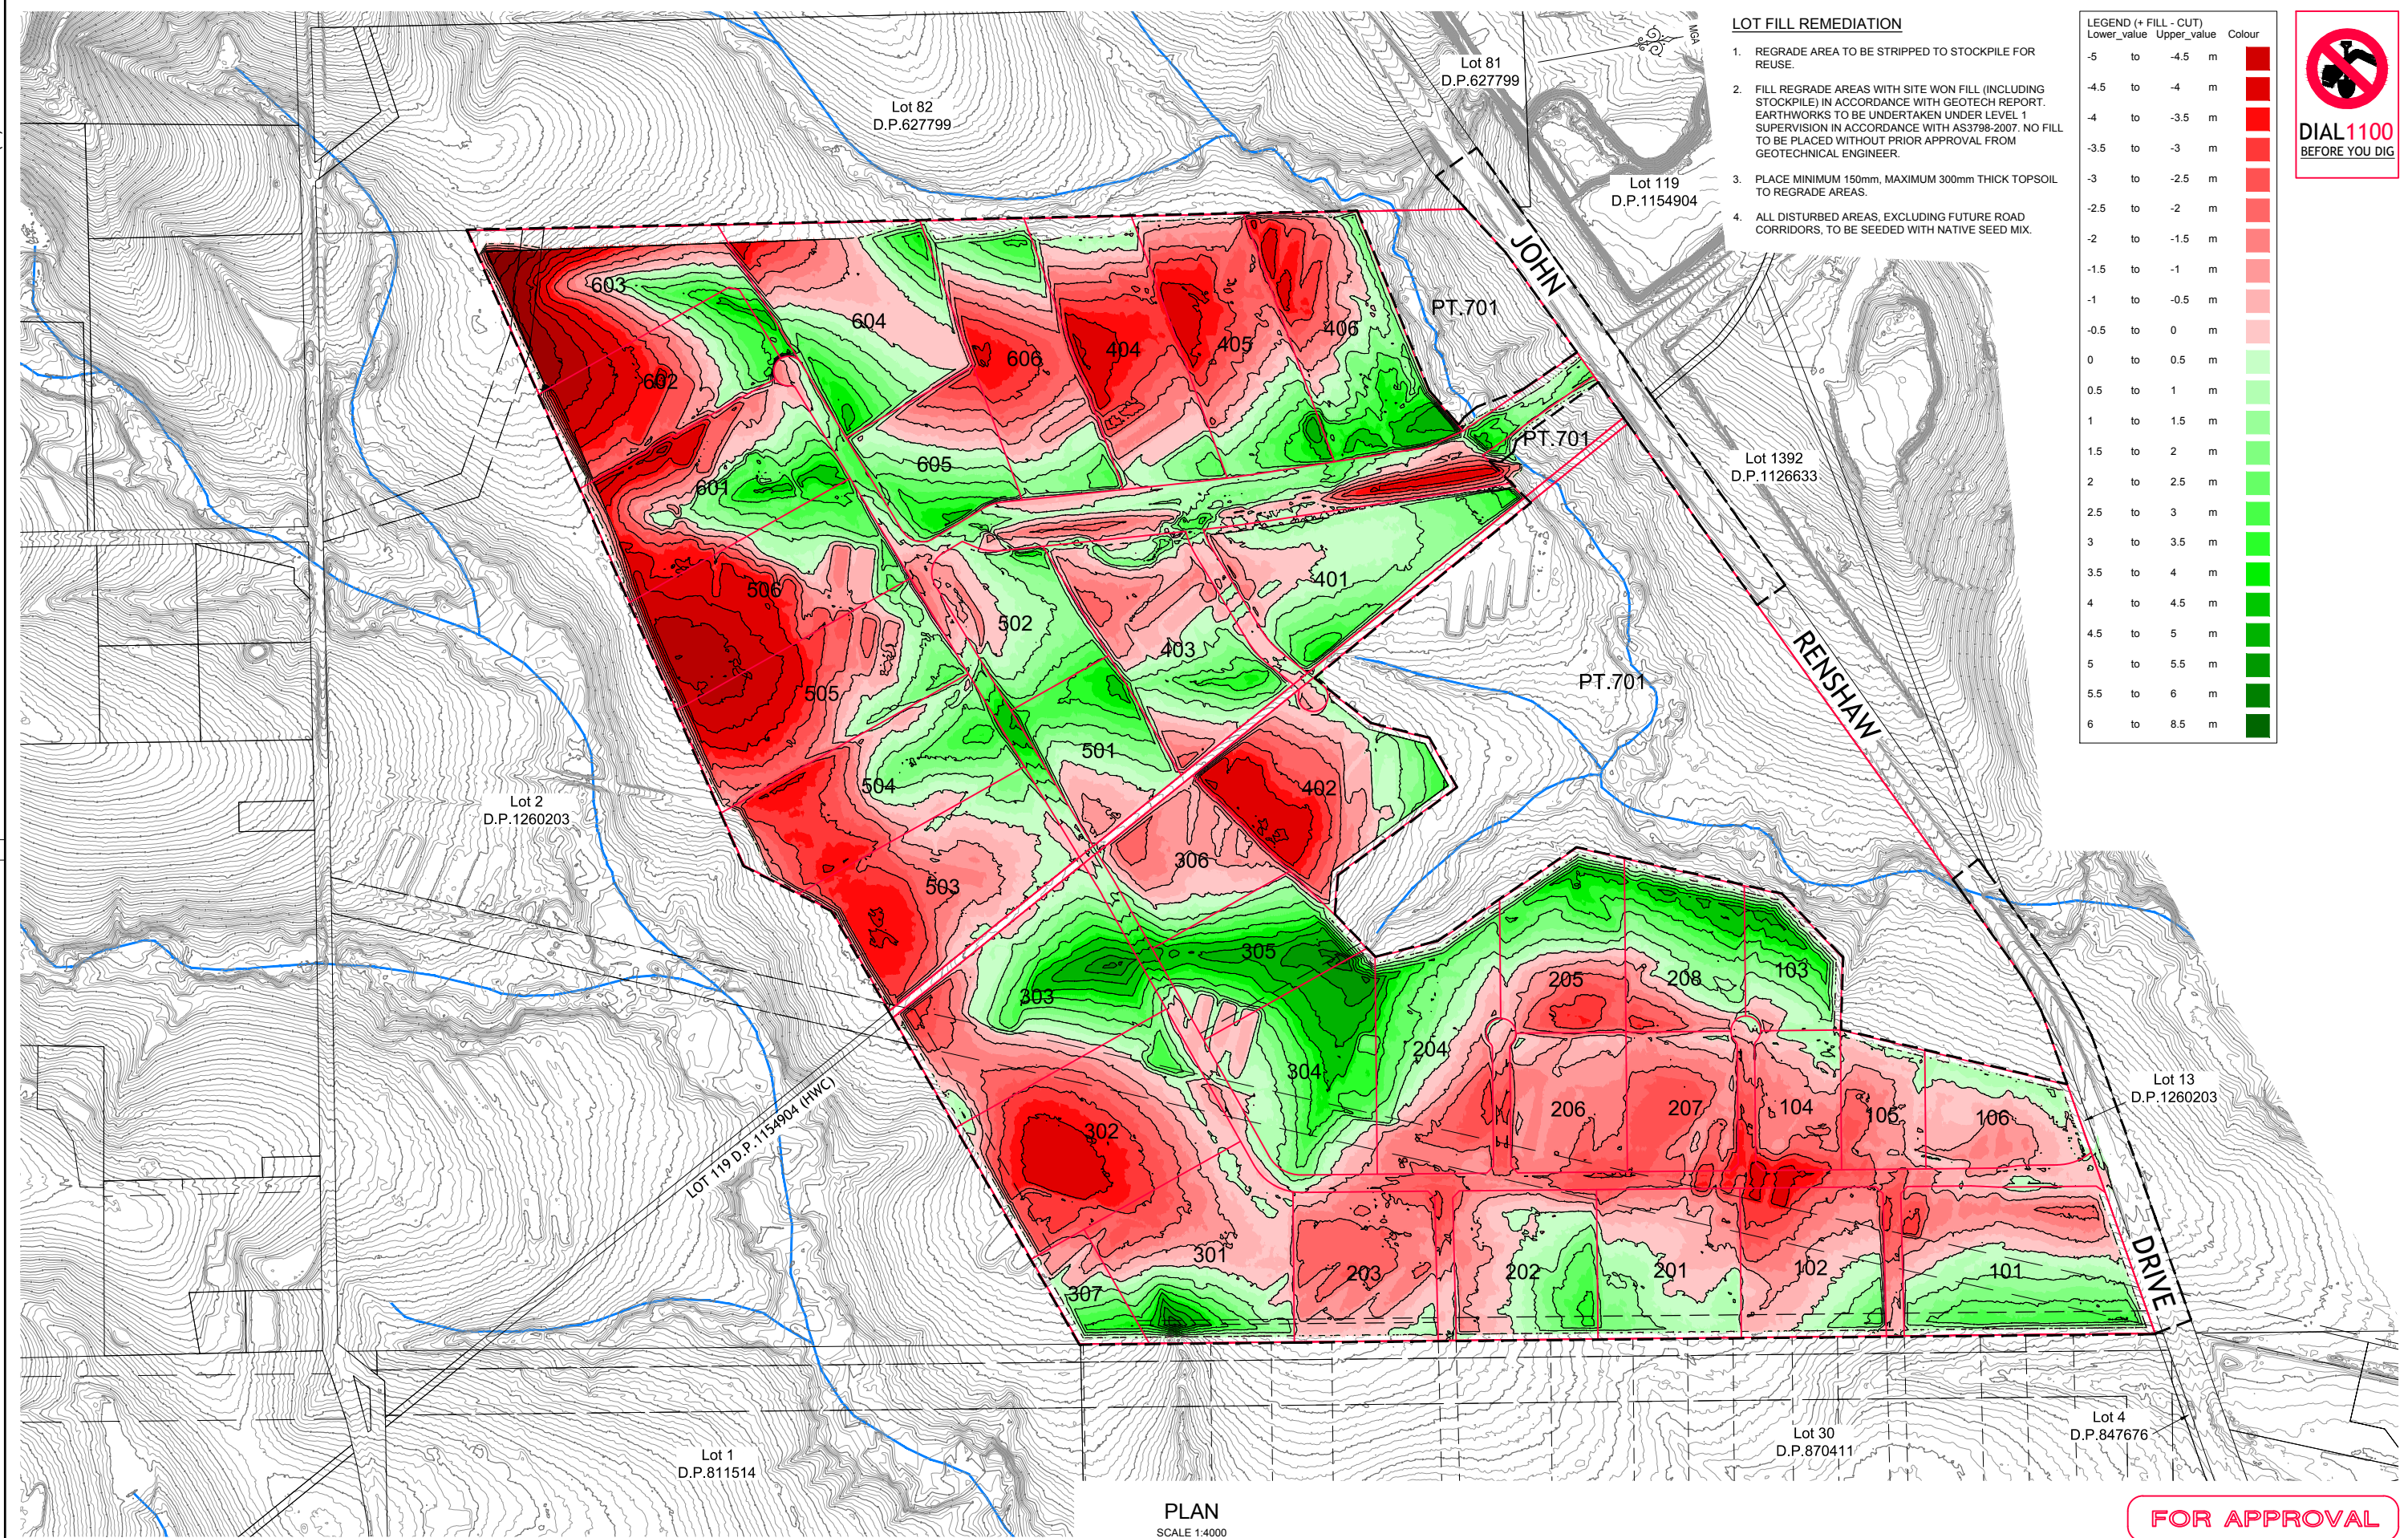

LOT FILL REMEDIATION

1. REGRADE AREA TO BE STRIPPED TO STOCKPILE FOR REUSE.
2. FILL REGRADE AREAS WITH SITE WON FILL (INCLUDING STOCKPILE) IN ACCORDANCE WITH GEOTECH REPORT. EARTHWORKS TO BE UNDERTAKEN UNDER LEVEL 1 SUPERVISION IN ACCORDANCE WITH AS3798-2007. NO FILL TO BE PLACED WITHOUT PRIOR APPROVAL FROM GEOTECHNICAL ENGINEER.
3. PLACE MINIMUM 150mm, MAXIMUM 300mm THICK TOPSOIL TO REGRADE AREAS.
4. ALL DISTURBED AREAS, EXCLUDING FUTURE ROAD CORRIDORS, TO BE SEEDED WITH NATIVE SEED MIX.

LEGEND (+ FILL - CUT)		Colour
Lower_value	Upper_value	
-5	to -4.5	m
-4.5	to -4	m
-4	to -3.5	m
-3.5	to -3	m
-3	to -2.5	m
-2.5	to -2	m
-2	to -1.5	m
-1.5	to -1	m
-1	to -0.5	m
-0.5	to 0	m
0	to 0.5	m
0.5	to 1	m
1	to 1.5	m
1.5	to 2	m
2	to 2.5	m
2.5	to 3	m
3	to 3.5	m
3.5	to 4	m
4	to 4.5	m
4.5	to 5	m
5	to 5.5	m
5.5	to 6	m
6	to 8.5	m



PLAN
SCALE 1:4000

FOR APPROVAL

REV. DATE AMENDMENT			DRAWN	CHECK	DESIGN	VERIFY	SCALES		Hunter Office Unit 7/335 Hillsborough Rd Warners Bay N.S.W. 2282 Phone: (02) 4978 5100 Fax: (02) 4978 5199 email: hunter@adwjohnson.com.au www.adwjohnson.com.au ABN 62 129 445 398	CLIENT BROADEN MANAGEMENT PTY LTD	PROPERTY DESCRIPTION		PROJECT BLACK HILL CENG PLANS					
A	15.10.2021	INITIAL ISSUE	A.M.	R.K.	Z.J.	R.K.					PROPOSED SUBDIVISION OF LOT 1 DP 1260203, JOHN RENSHAW DRIVE, BLACK HILL DEVELOPMENT APPLICATION		PLAN TITLE CUT/FILL PLAN					
DESIGN FILE N:\239590\Design\120\							ALL DIMENSIONS ARE IN METRES. DO NOT SCALE				SURVEYED ADW Johnson		DATUM A.H.D.		PROJECT No. 239590	-	DISCIPLINE CENG	-

Plotted By: anthonym Plot Date: 15/10/21 - 16:21 Cad File: C:\Users\anthonym\appdata\local\temp\AcPublish_13280\239590-CENG-501(A).dwg