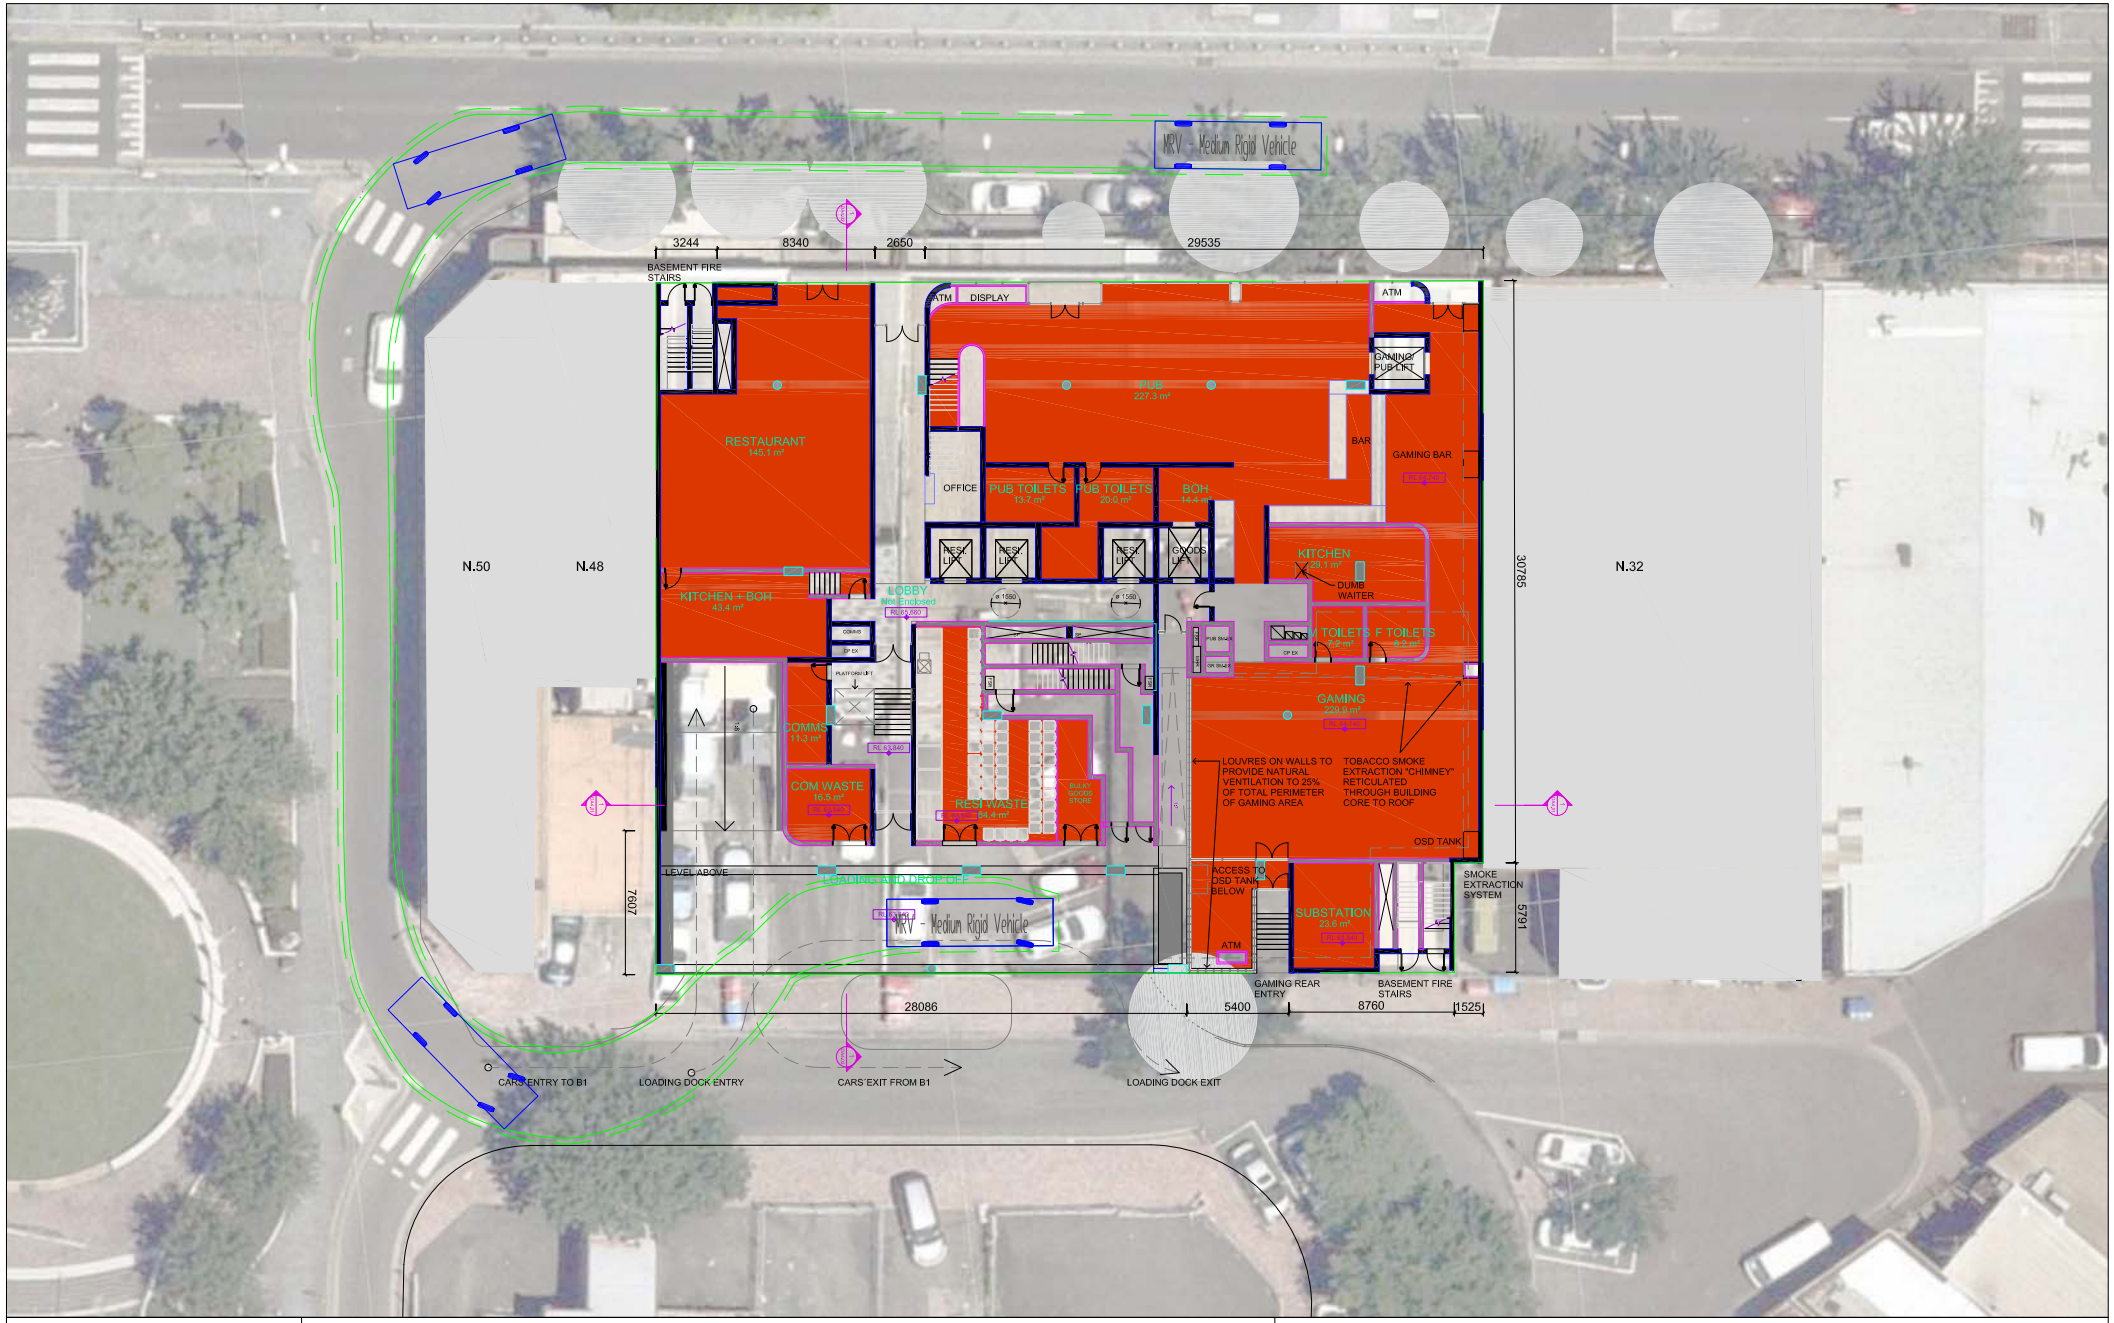

VARGA TRAFFIC PLANNING Pty Ltd
ABN 88 071 762 537
Suite 6, Level 1
20 Young Street
Neutral Bay, NSW 2089

Phone +61 2 9904 3224
PO Box 1868
Neutral Bay, NSW 2089
www.vargatraffic.com.au
Sydney, Australia

PROJECT
MIXED USE DEVELOPMENT

N

DRAWING TITLE
8.8M MRV TRUCK TURNING PATH
Entering Cobb Lane from Flushcombe Road

1:400 @ A4

ADDRESS
34-46 Flushcombe Road, Blacktown

PROJECT NO.
20654

DATE DRAWN
2021-11-17

REVIEWED
CHRIS PALMER

PREPARED
DONALD LEE

VARGA TRAFFIC PLANNING Pty Ltd
Transport, Traffic and Parking Consultants