239590(1)-CENG-003(C)

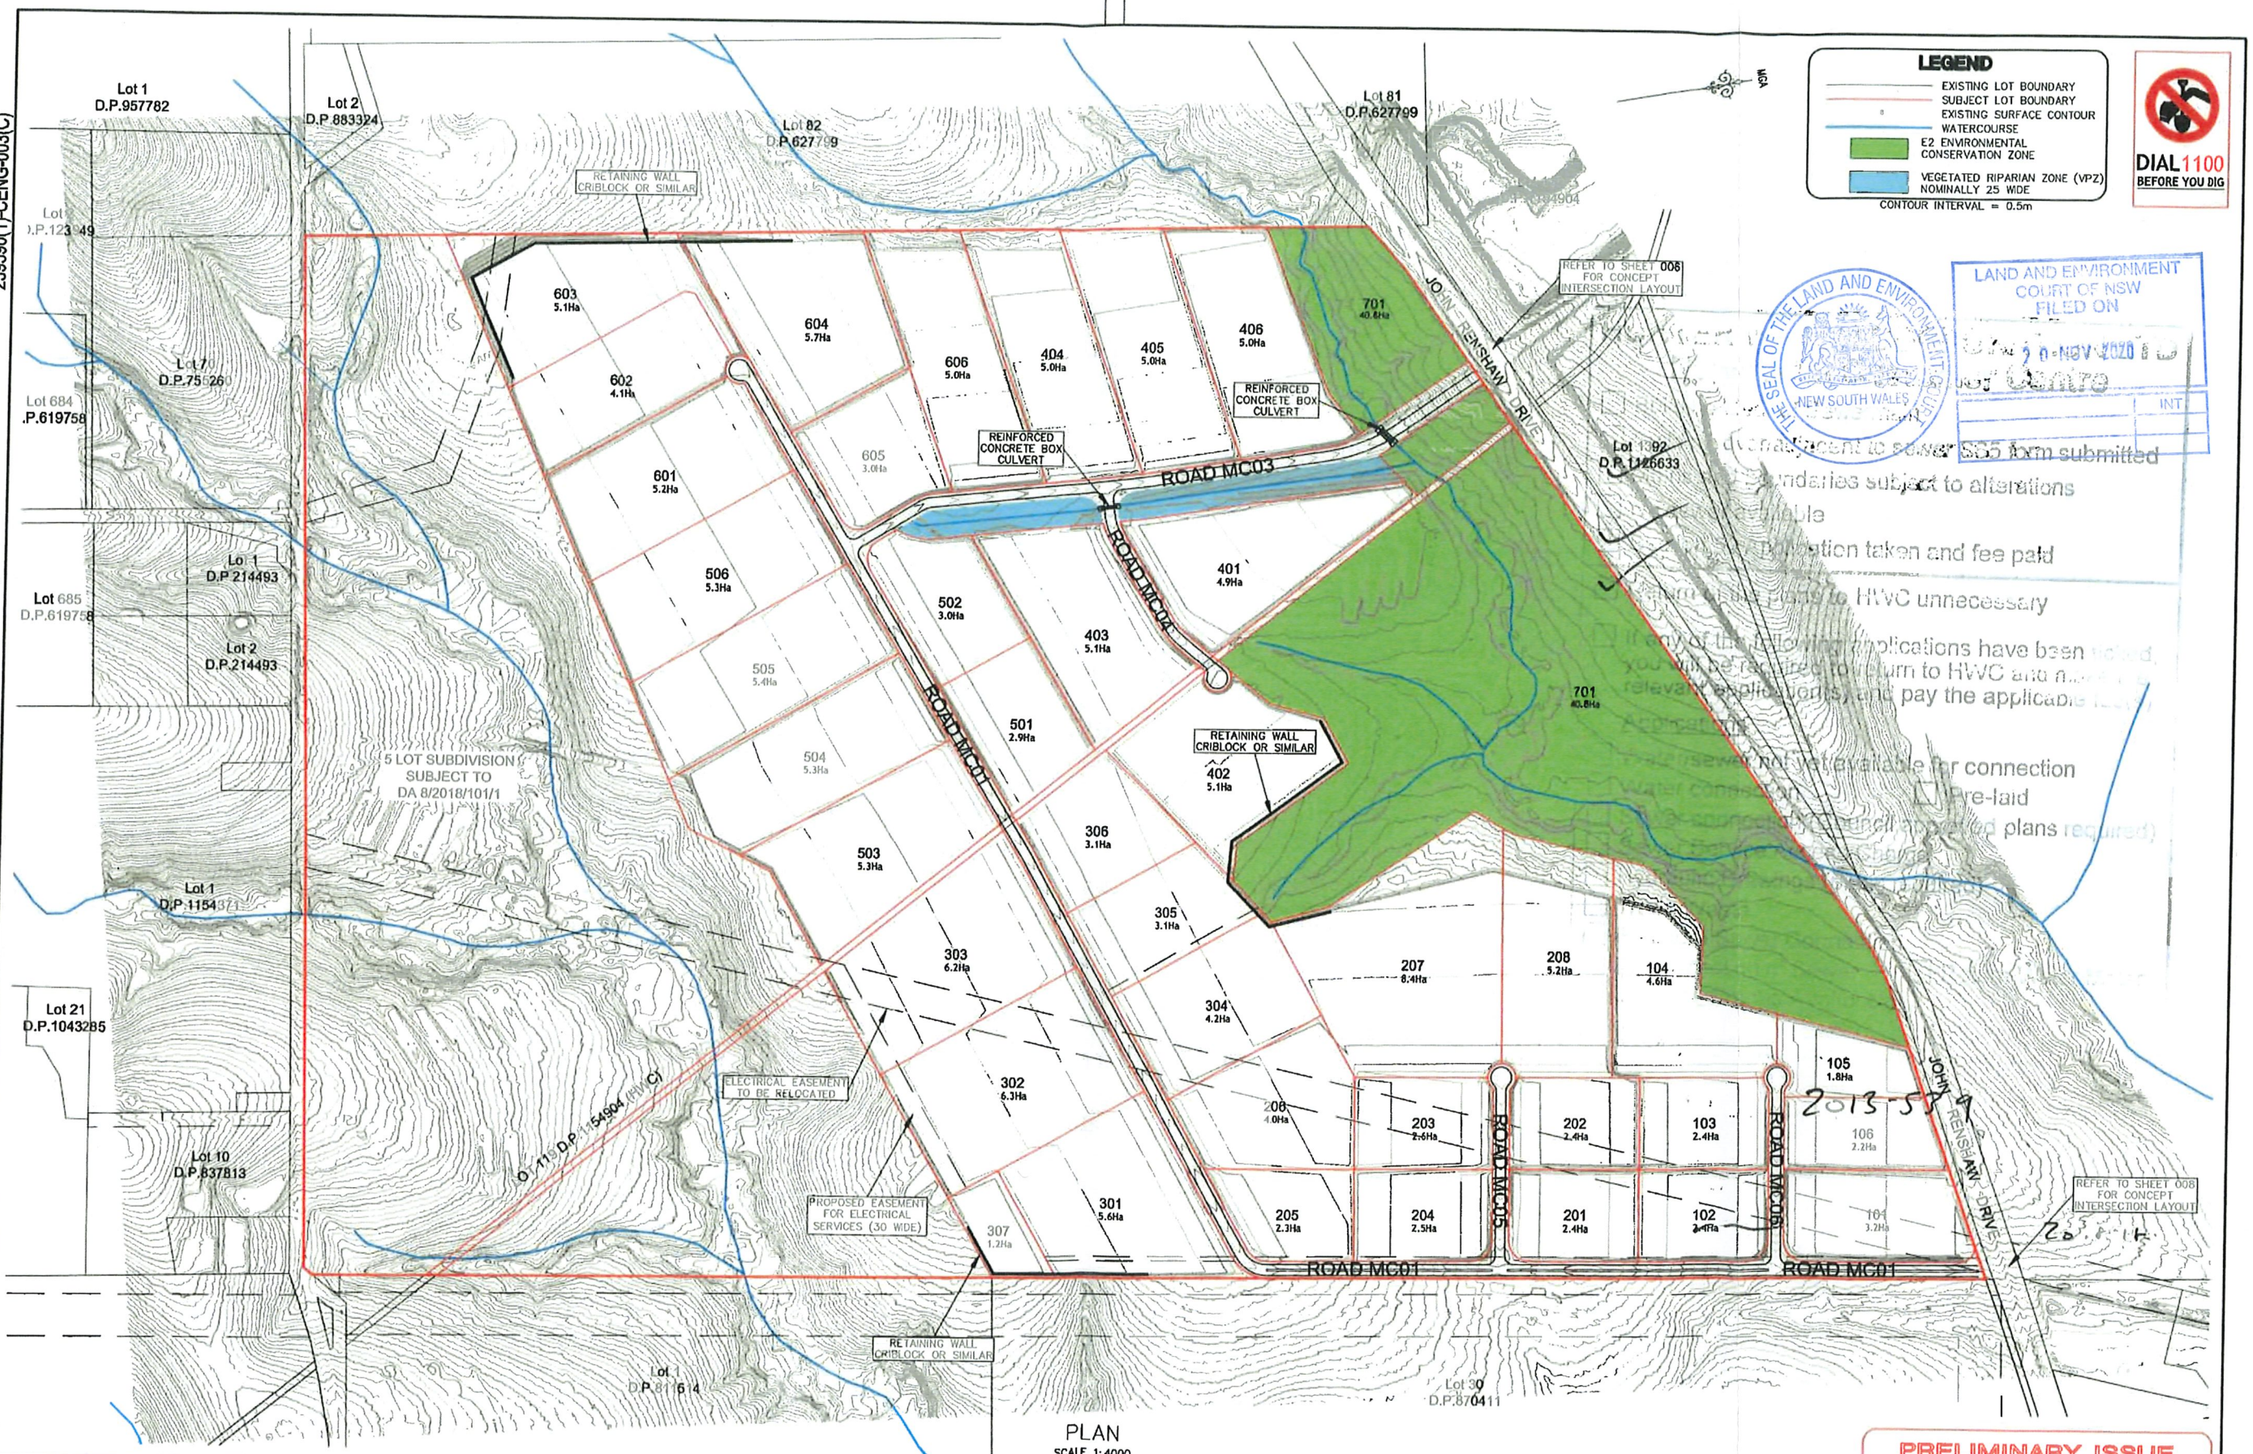

PLAN
SCALE 1:4000

PRELIMINARY ISSUE

REV.	DATE	AMENDMENT	DRAWN	CHECK	DESIGN	VERIFY
A	03.08.2018	INITIAL ISSUE	E.G.	R.K.	Z.J.	R.K.
B	10.08.2018	AMENDMENTS PER INSTRUCTION	Z.J.	R.K.	Z.J.	R.K.
C	14.08.2018	AMENDMENTS PER INSTRUCTION	E.G.	R.K.	Z.J.	R.K.

SCALES: 0 100 200 A1 / A3 1:4000 / 1:8000

DESIGN FILE N:\239590\Design\12D\

ALL DIMENSIONS ARE IN METRES. DO NOT SCALE

Plotted By: elizabethg Plot Date: 14/08/18 – 17:01 Cad File: N:\239590\Drawings\Engineering\Civil\CONCEPT\239590(1)-CENG-003(C).dwg

100mm AT FULL SIZE

adw Johnson
Hunter Office
Unit 7/335 Hillsborough Rd
Warners Bay N.S.W. 2282
Phone: (02) 4978 5100
Fax: (02) 4978 5199
email:hunter@adwjohnson.com.au
www.adwjohnson.com.au
ABN 62 129 445 398

CLIENT: F & F PROPERTIES

PROPERTY DESCRIPTION: BLACK HILL INDUSTRIAL SUBDIVISION LOT 1131 D.P.1057179 JOHN RENSHAW DRIVE, BLACK HILL DEVELOPMENT APPLICATION

SURVEYED: ADW Johnson

DATUM: A.H.D.

PROJECT: BLACK HILL CONCEPT PLANS

PLAN TITLE: PROPOSED SITE PLAN

PROJECT No.	DISCIPLINE	NUMBER	REV.
239590(1)	CENG	003	C