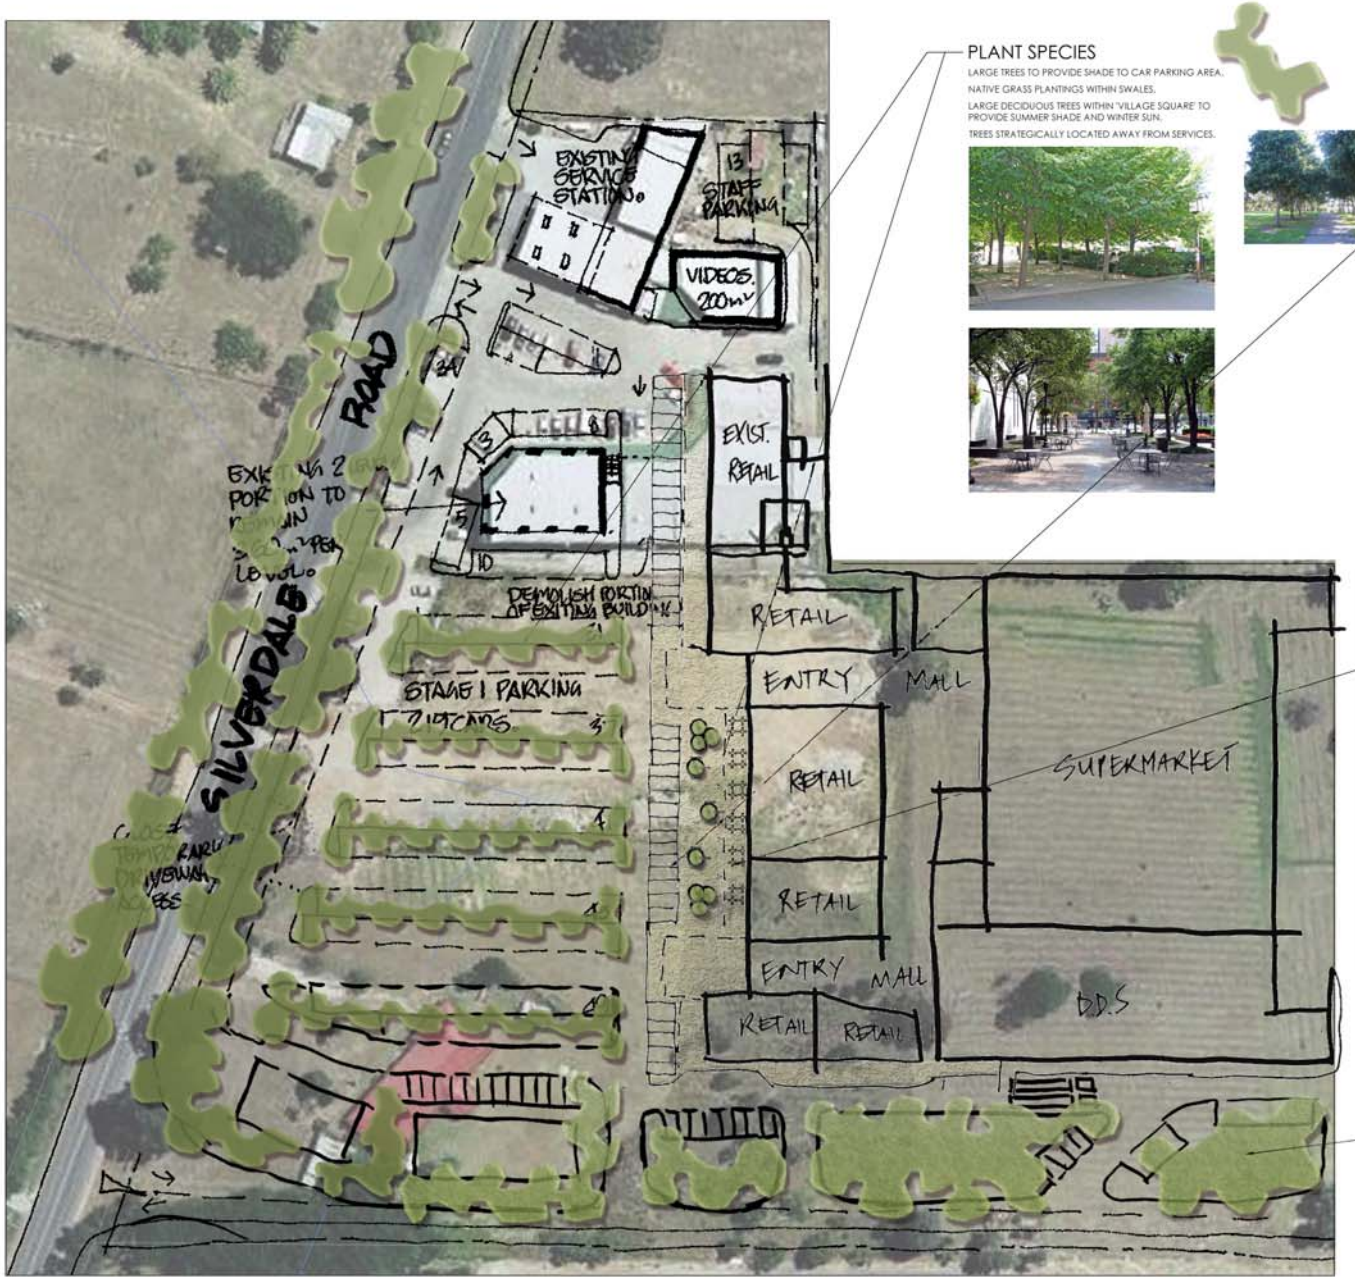

PLAN
1:500

PLANT SPECIES

LARGE TREES TO PROVIDE SHADE TO CAR PARKING AREA.

NATIVE GRASS PLANTINGS WITHIN SWALES.

LARGE DECIDUOUS TREES WITHIN 'VILLAGE SQUARE' TO PROVIDE SUMMER SHADE AND WINTER SUN.

TREES STRATEGICALLY LOCATED AWAY FROM SERVICES.

PAVEMENT MATERIALS

CONTRASTING PAVEMENT TREATMENTS ADJACENT TO 'VILLAGE SQUARE'.

OPPORTUNITY TO BLOCK OFF ADJACENT ROADS FOR EVENTS.

CONTRASTING MATERIALS SLOW DOWN VEHICLE TRAFFIC IN PEDESTRIAN TRAFFIC AREAS.

VILLAGE SQUARE

AREA PROVIDES OPPORTUNITIES FOR EVENTS.

WATER SENSITIVE URBAN DESIGN MEASURES

REFER TO ENGINEERS DRAWINGS FOR DRAINAGE CONCEPT.

siteplus

Site Plus Pty Ltd ABN 75 104 310 095

planning engineering landscape design management

issue	issue date	issue description	dwn	chkd	app
A	12/05/2011	Client information	KM/DJ	KM	VM

scale: AS SHOWN AT A1	project: SILVERDALE SHOPPING CENTRE SILVERDALE		dwg title: LANDSCAPE SKETCH
date: 11/05/2011	client: NORTH SILVERDALE LANDOWNER GROUP	dwg no.: SK01	project no.: 11104