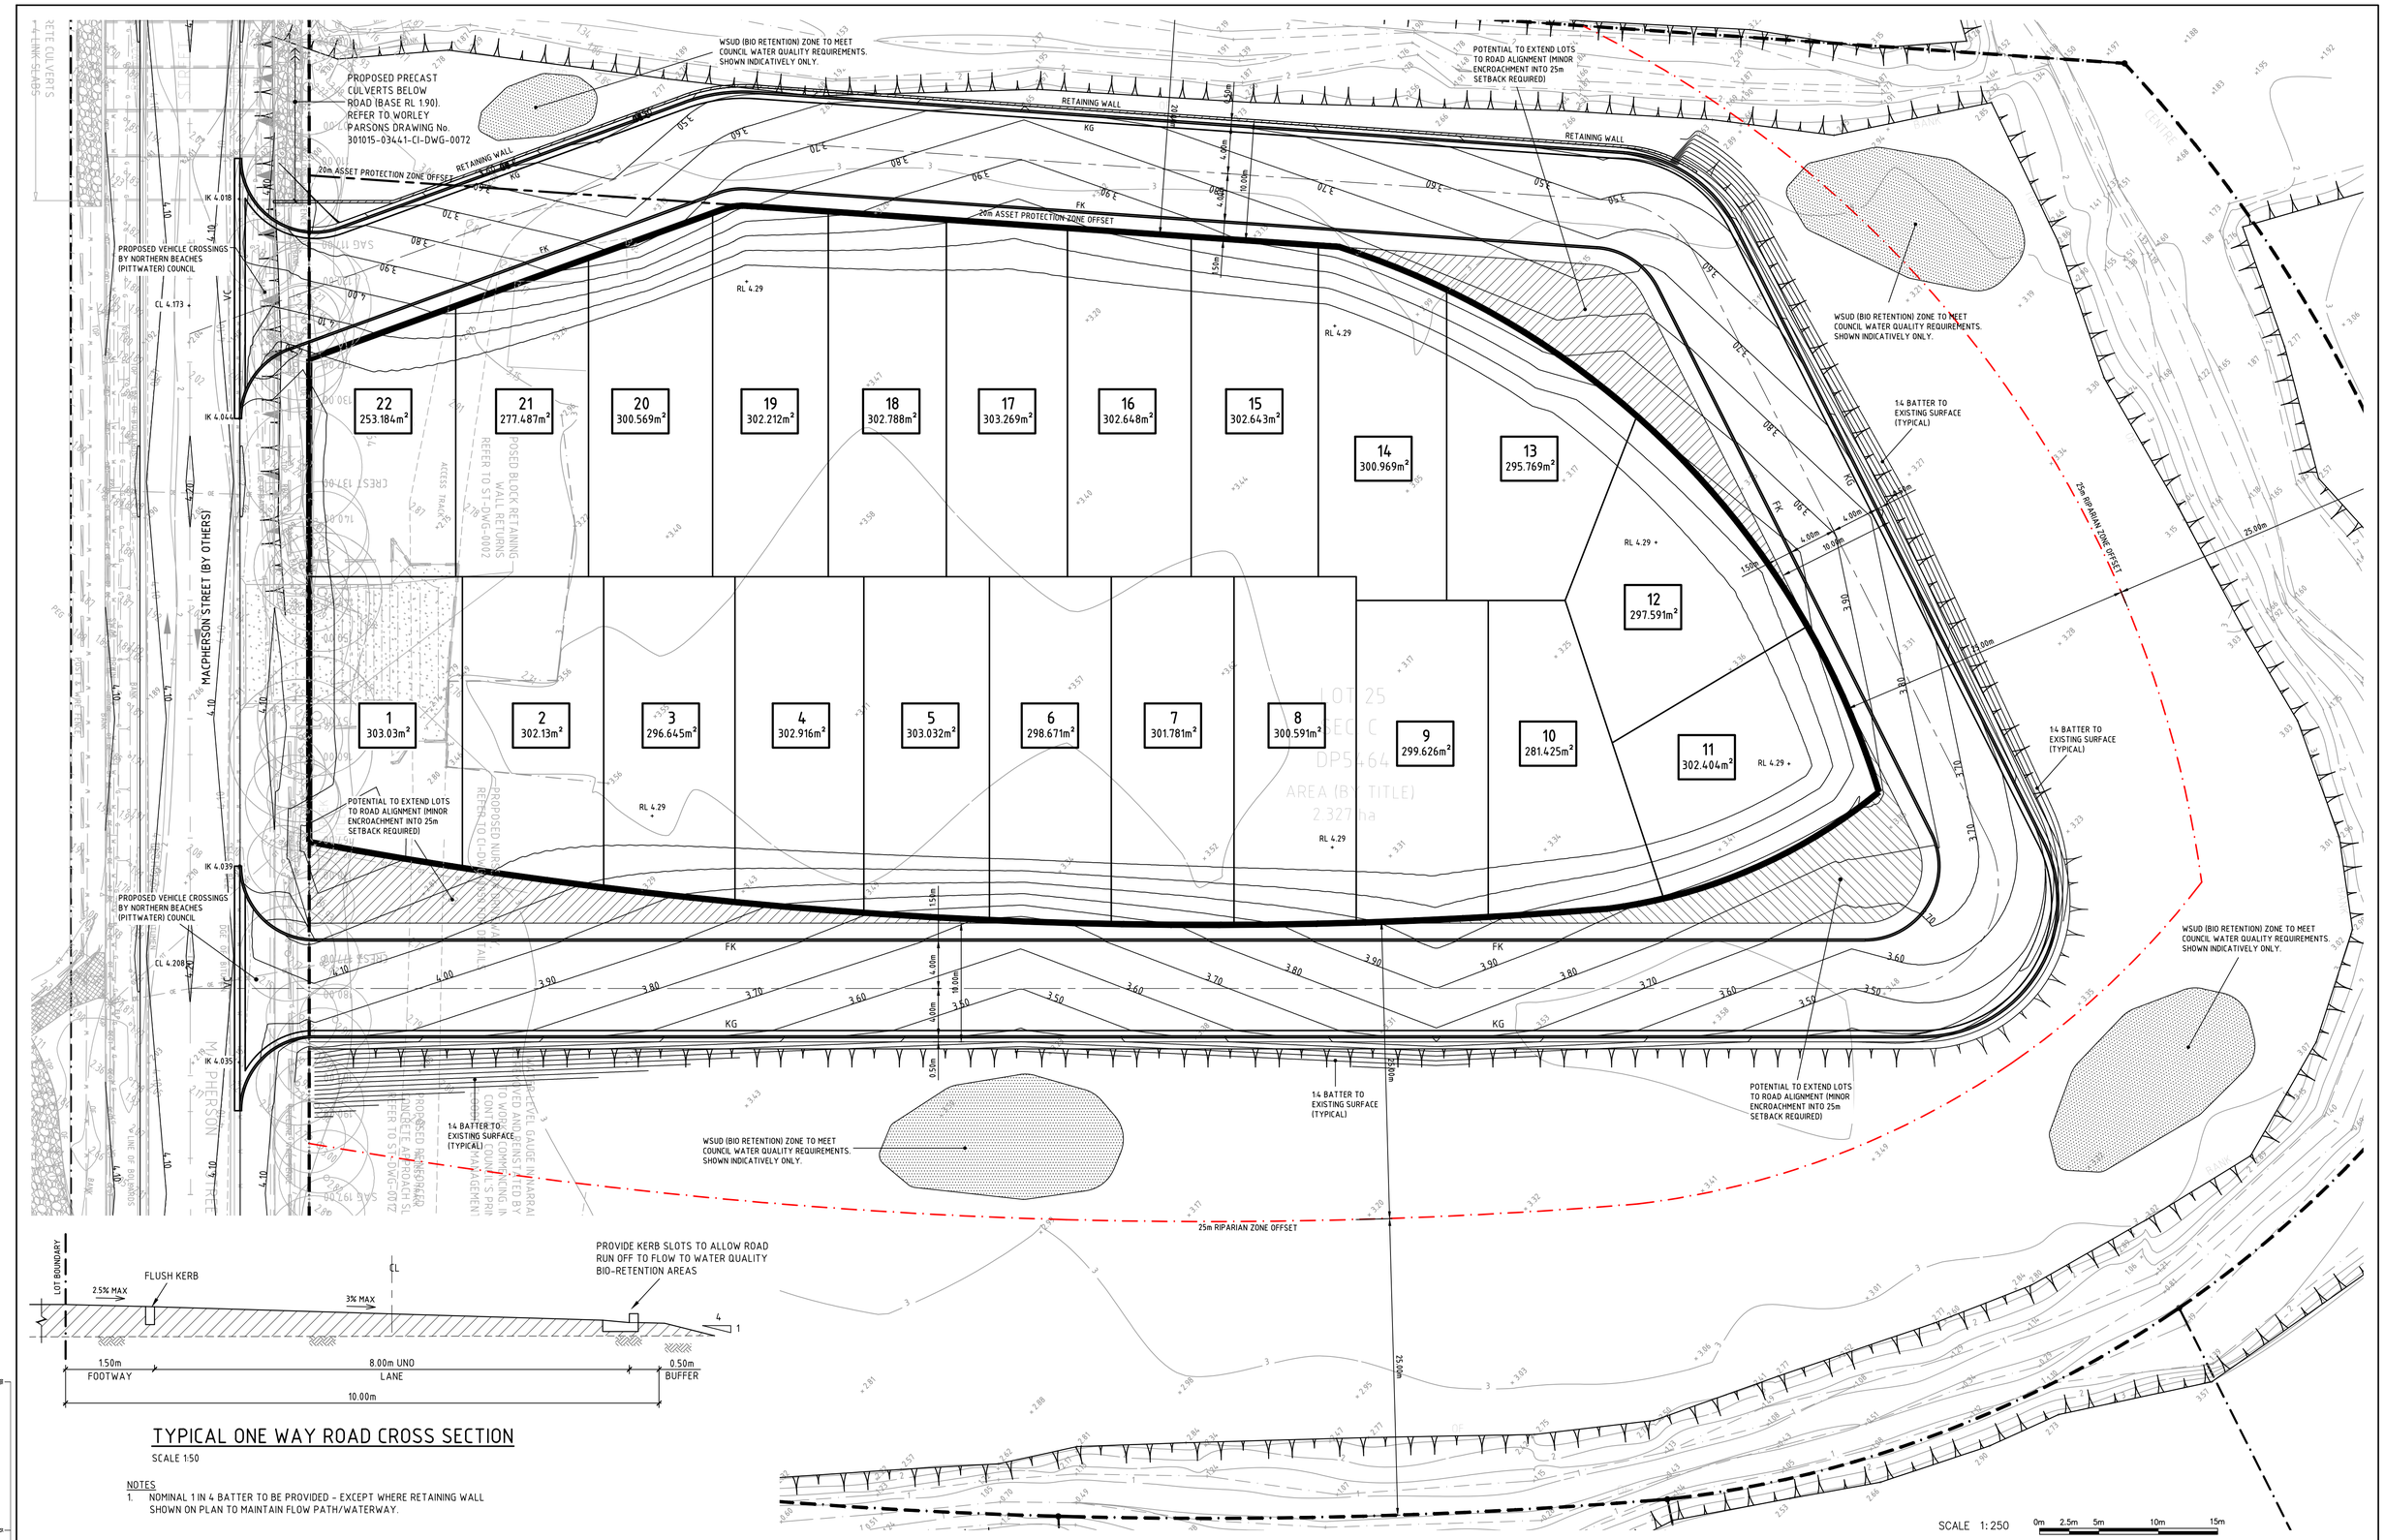

TYPICAL ONE WAY ROAD CROSS SECTION

SCALE 1:50

NOTES

1. NOMINAL 1 IN 4 BATTER TO BE PROVIDED – EXCEPT WHERE RETAINING WALL SHOWN ON PLAN TO MAINTAIN FLOW PATH/WATERWAY.

COPYRIGHT
These drawings, plans and specifications and the copyright therein are the property of the Bonacci Group and must not be used, reproduced or copied wholly or in part without the written permission of the Bonacci Group. All rights reserved.

Rev	Description	Date	By	App
P3	COUNCIL SUBMISSION	24.10.16	JF	-
P2	COUNCIL SUBMISSION	18.10.16	JF	-
P1	PRELIMINARY ISSUE	26.08.16	JF	-

BONACCI GROUP Pty Ltd
ABN 42 060 332 345
Consulting Engineers, Structural - Civil - Infrastructure
Level 6, 37 York Street, Sydney, NSW 2000 Australia
Tel: +61 2 8247 8400 Fax: +61 2 8247 8444
sydney@bonaccigroup.com
www.bonaccigroup.com

Project Name: 2 MACPHERSON STREET, WARRIEWOOD, NSW 2102

Drawing Title: SITE REDEVELOPMENT CONCEPT PLAN ONE-WAY ROAD

PRELIMINARY

Designed	JF	Project Director Approved	Date
Drawn	JF		
Scale	1:250		
Date	AUG 2016	Project Ref	Drawing No / Rev
Sheet	A1	20 21791 01	SK02 P3

File: G:\Job\20\21791\01_Civil\Issued\Dwg\20217910 1C-SK02-CAD[P3].dwg Plotted: 24.10.16 at 2:22 PM By: Jonathan Franco