


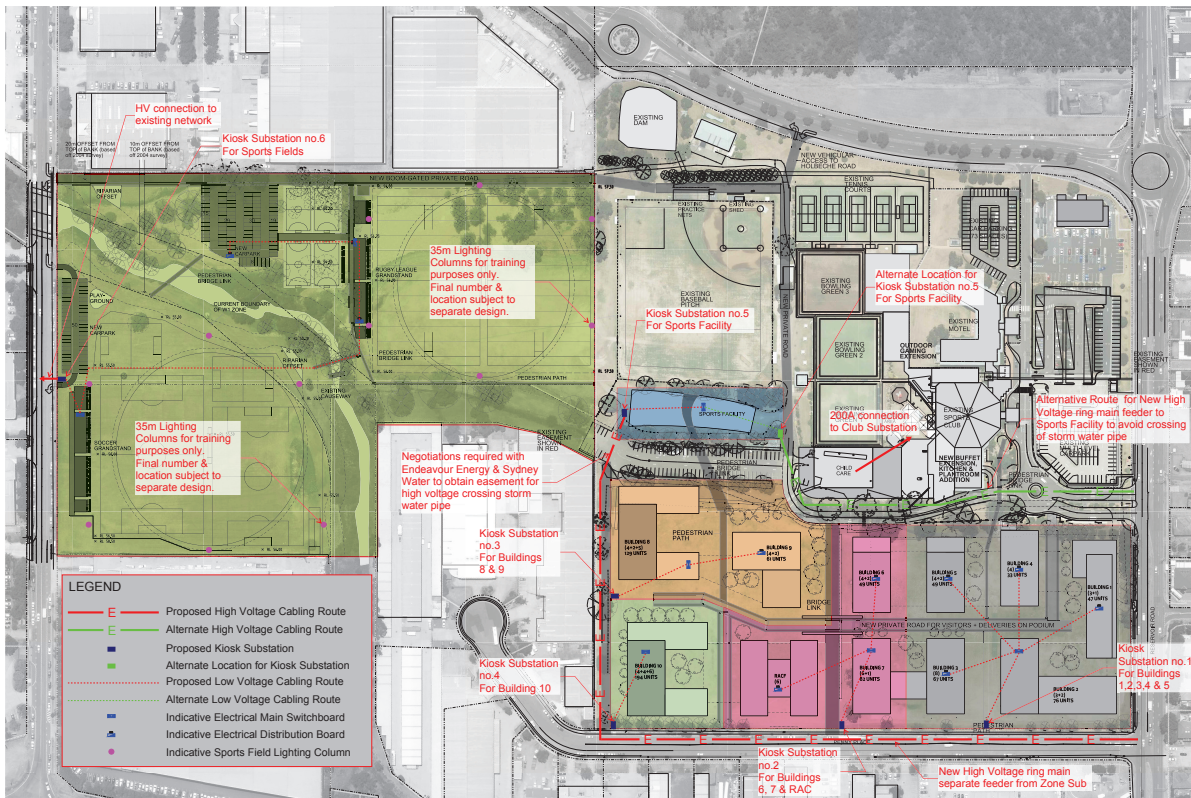

REV	DESCRIPTION	DATE	BY	CHKD
1	Preliminary issue for review and discussion	GR	GR	2-12-15

CLIENT: **PAYNTER DIXON** Paynter Dixon Construction Pty Limited
10/10/15
10/10/15

ARCHITECT: **AJ+C** ALLEN JACK + COTTER
10/10/15
10/10/15

CONSULTANT: **HARON ROBSON** Haron Robson Australia Pty Ltd
10/10/15
10/10/15

BLACKTOWN WORKERS SPORTS CLUB - PROPOSED SPORTING FACILITIES, SENIOR LIVING APARTMENTS AND CHILDCARE CENTRE

Electrical Services Infrastructure Concept Plan

DESIGNED: GR	APPROVED: GR	DATE: 2-12-15
DRAWN: GR	APPROVED: GR	DATE: 2-12-15
SCALE: 1:1250	APPROVED: GR	DATE: 2-12-15

PROJECT NO.	DRAWING NO.	REVISION
BWC 2/25	14279 - SKE01	1

40 DRAWING: BUILDING SERVICES GROUP