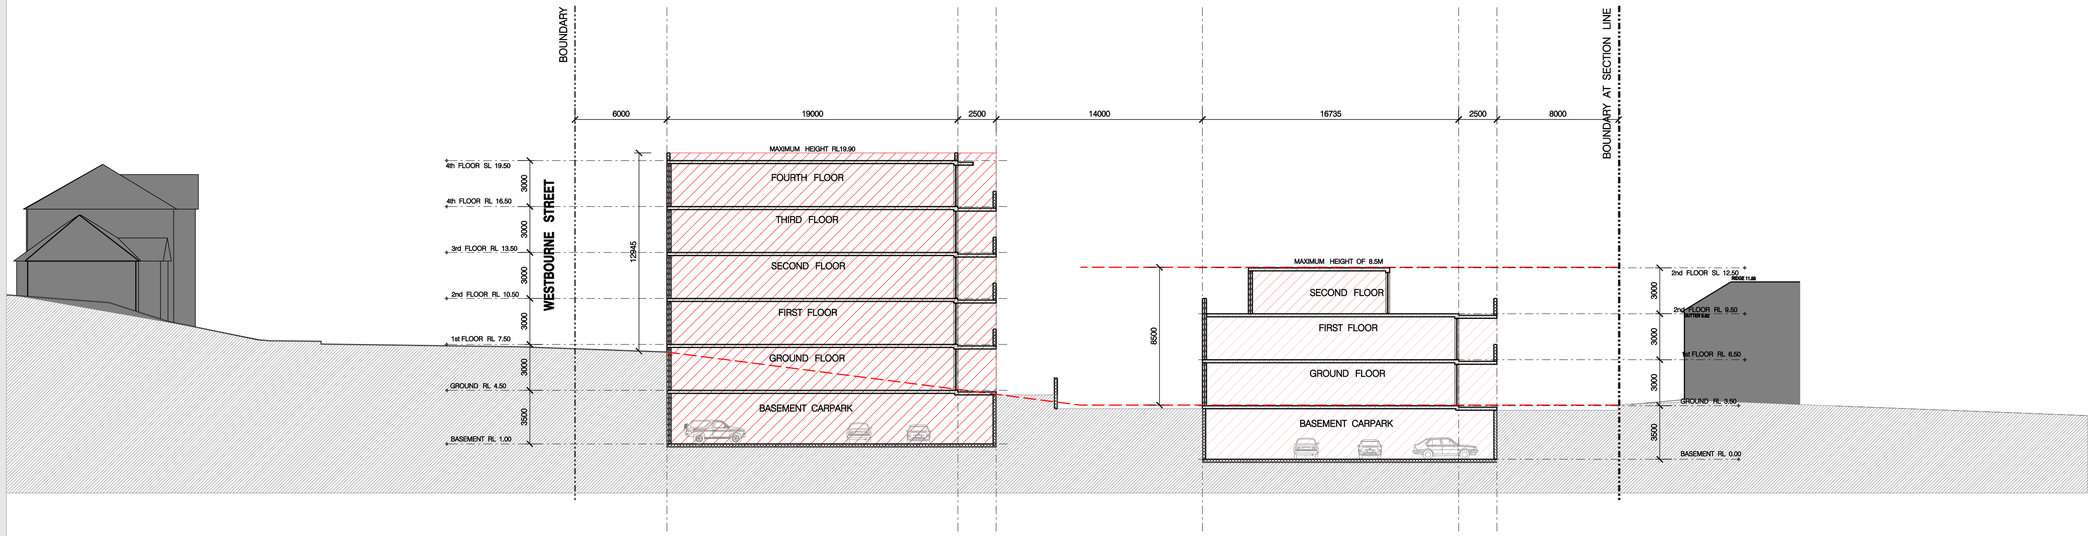

SECTION 03 - 03

Scale: 1:100 @A1 1:200 @A3

0 1 2 3 4 5 10m

ARCHITECTURE & BUILDING WORKS
L6 / 4 Hogben Street,
Kogarah NSW 2217
P.O. Box 801, Dulwich Hill, 2203
Australia
Tel: (02) 9553 4744
Fax: (02) 9553 4766
Email: info@abworks.com.au

Architects
Construction Managers
Interior Designers
Town Planners

PROJECT

MASTER PLAN

ADDRESS

2 HYTHE STREET, DRUMMOYNE

ISSUE	REV	REVISION DESCRIPTION	APP'D	DATE

AMENDMENTS

Drawing Number:

Date Printed: 12/10/2015

Issue: _

Drawing Title:

Drawing Status: PRELIMINARY

PLOT GENERATED BY ARCHITECTURE & BUILDING WORKS
THIS DRAWING IS AN UNCONTROLLED COPY UNLESS STAMPED OTHERWISE.

CLIENT: CLIENT NAME

PROJECT NUMBER: PN- 0401

THIS DRAWING SHOULD BE READ IN CONJUNCTION WITH ALL RELEVANT CONTRACTS, SPECIFICATION, REPORTS AND DRAWINGS. COPYRIGHT OF THIS DRAWING IS VESTED IN ABW PTY. LTD.