ATTACHMENT 6

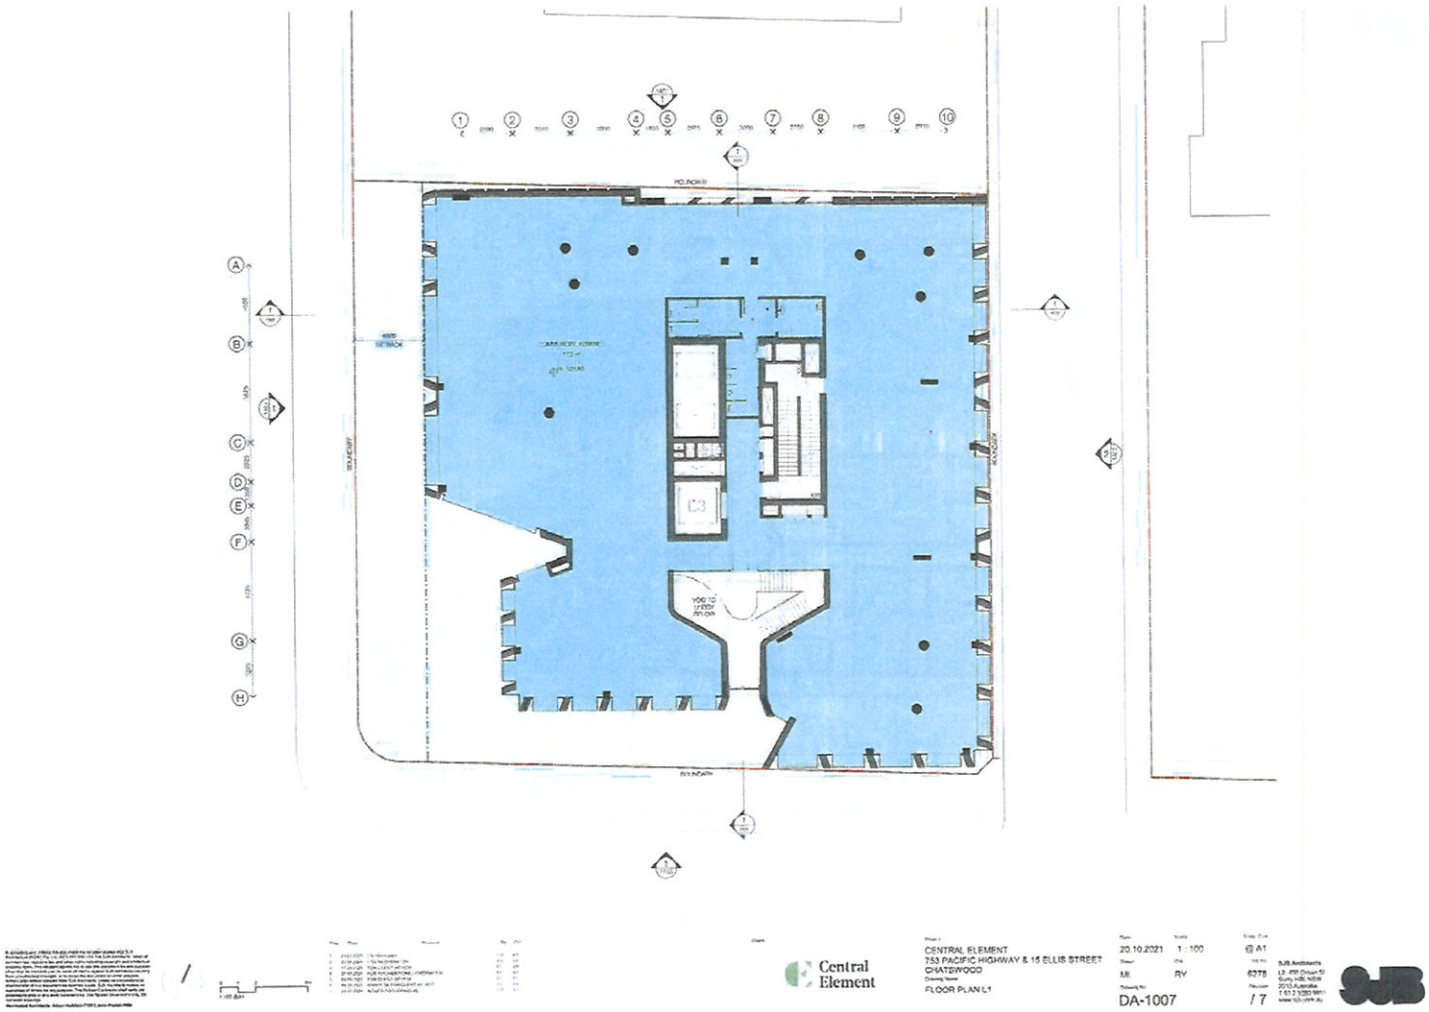
Central Element
CENTRAL ELEMENT
753 PACIFIC HIGHWAY & 15 ELLIS STREET
CHATSWOOD
FLOOR PLAN L1
20.10.2021
1 : 100
@ A1
MI
RV
DA-1007
/ 7

Central Element
CENTRAL ELEMENT
753 PACIFIC HIGHWAY & 15 ELLIS STREET
CHATSWOOD
FLOOR PLAN L2
08.11.2021
1 : 100
@ A1
ML
RY
6278
DA-1008
/ 10

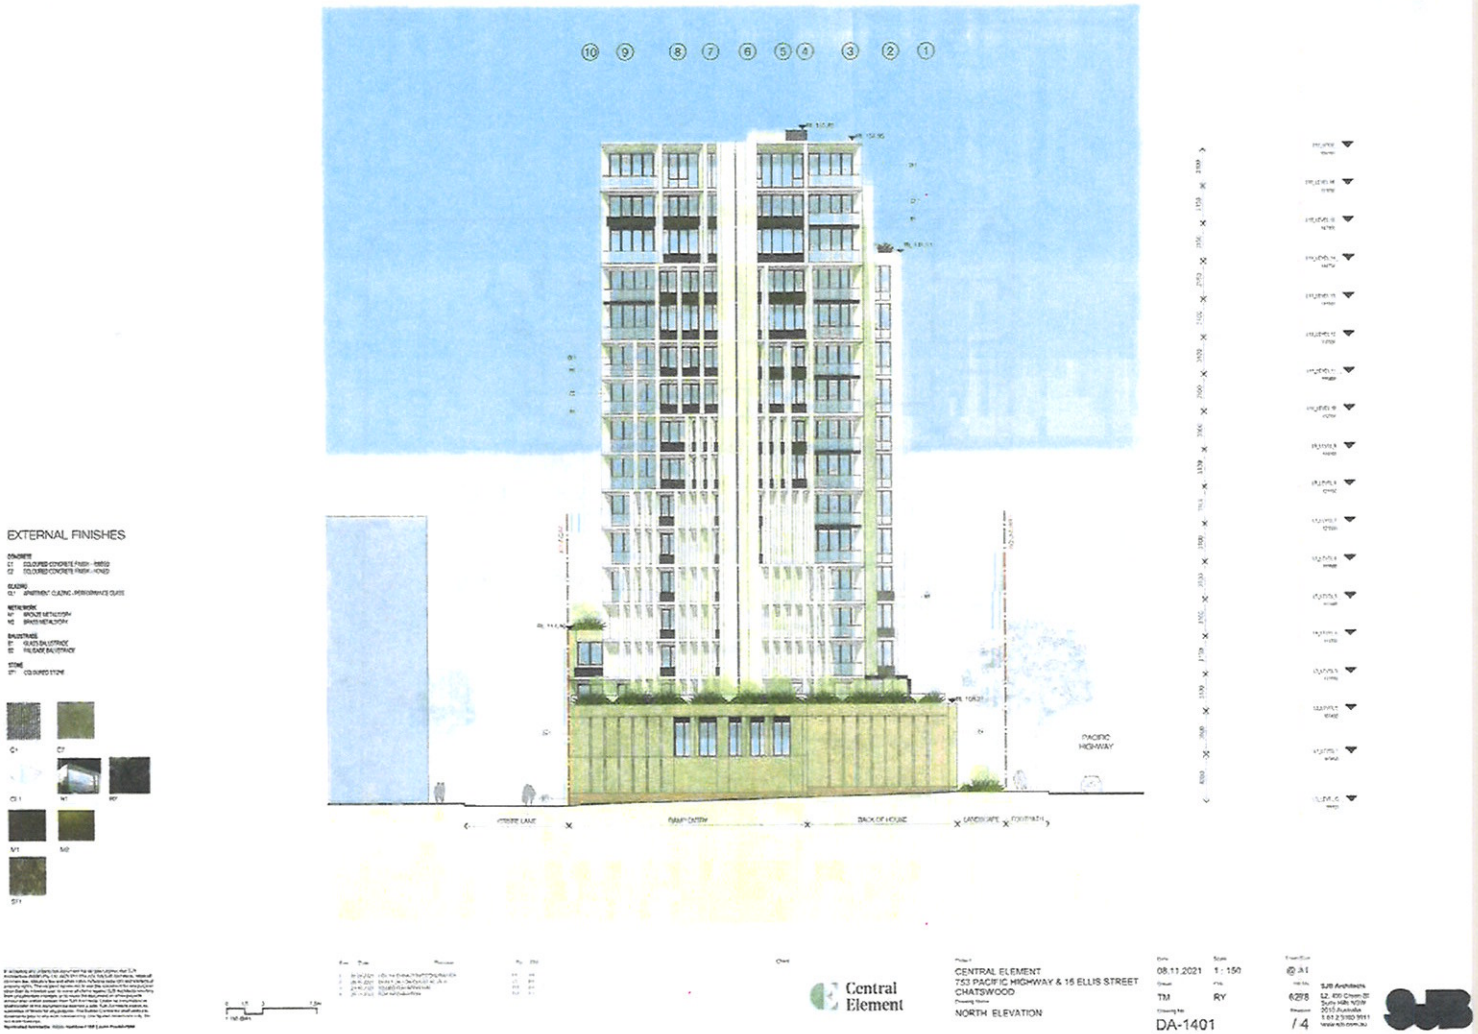
10 9 8 7 6 5 4 3 2 1
EXTERNAL FINISHES
PACIFIC HIGHWAY
Central Element
CENTRAL ELEMENT
753 PACIFIC HIGHWAY & 15 ELLIS STREET CHATSWOOD
NORTH ELEVATION
08.11.2021
1 : 150
@ A1
TM
RY
DA-1401
/ 4

EXTERNAL FINISHES
Central Element
CENTRAL ELEMENT
753 PACIFIC HIGHWAY & 15 ELLIS STREET
CHATSWOOD
EAST ELEVATION
DA-1402

EXTERNAL FINISHES
PACIFIC HIGHWAY
Central Element
CENTRAL ELEMENT
753 PACIFIC HIGHWAY & 15 ELLIS STREET
CHATSWOOD
SOUTH ELEVATION
08.11.2021
1 : 150
@ A1
TM
RY
DA-1403
/ 4

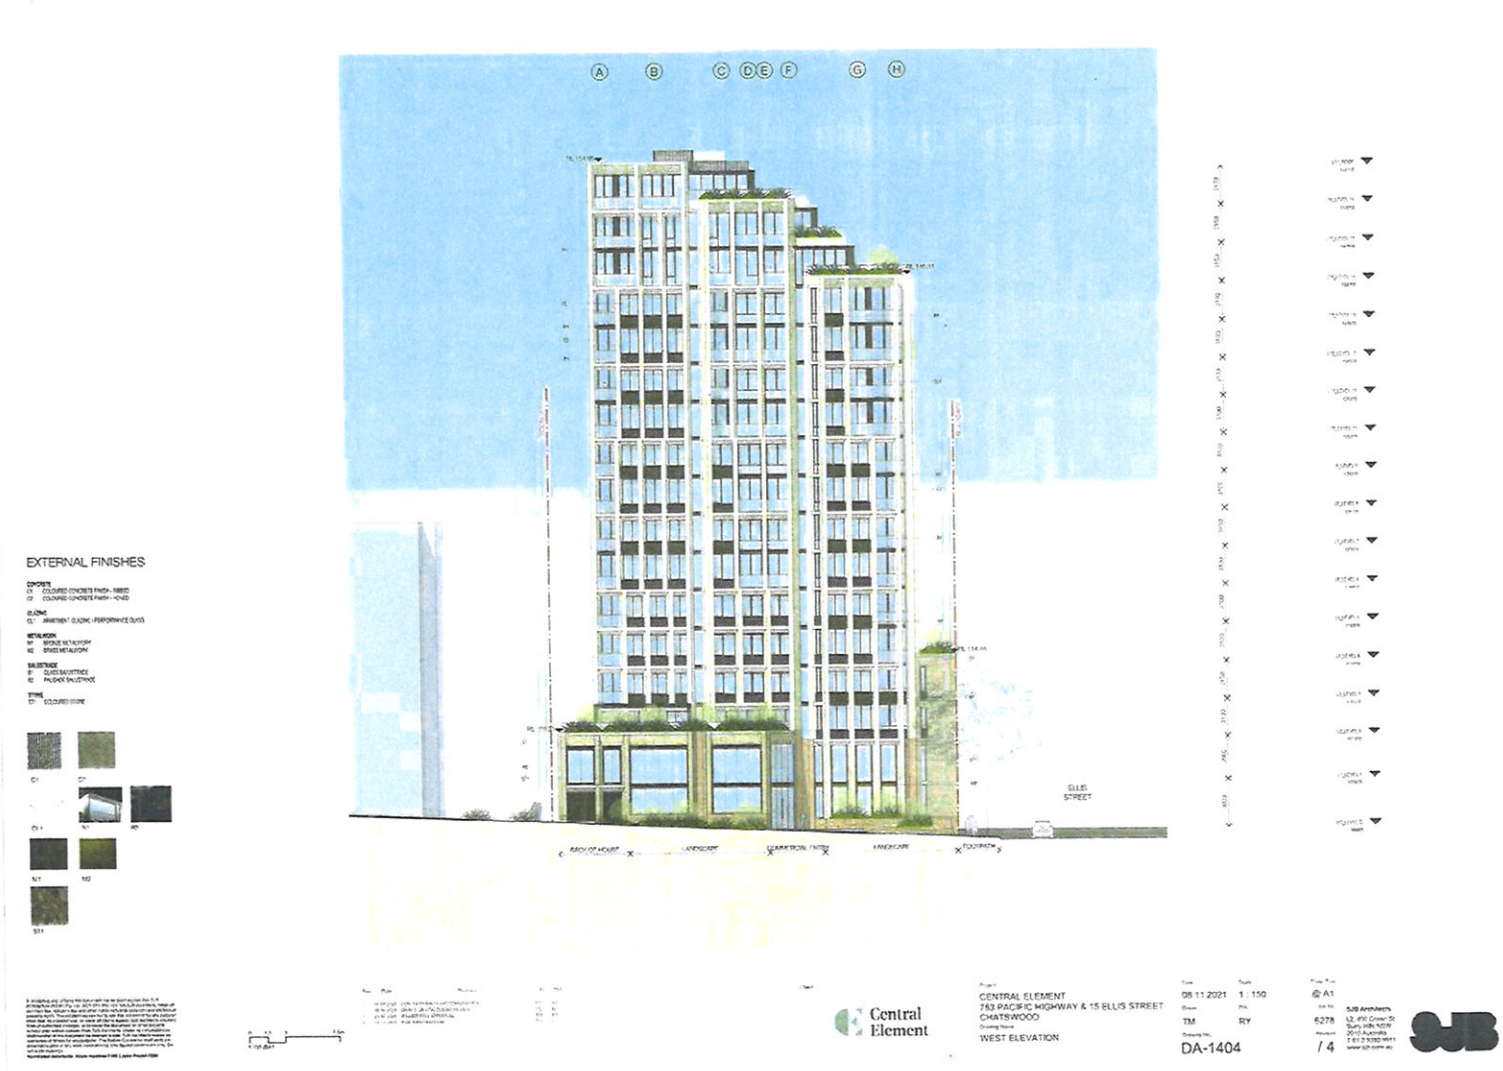
A B C D E F G H
EXTERNAL FINISHES
ELLIS STREET
Central Element
CENTRAL ELEMENT
753 PACIFIC HIGHWAY & 15 ELLIS STREET
CHATSWOOD
WEST ELEVATION
08.11.2021
1 : 150
@ A1
TM
RY
6278
DA-1404
/ 4
SJB