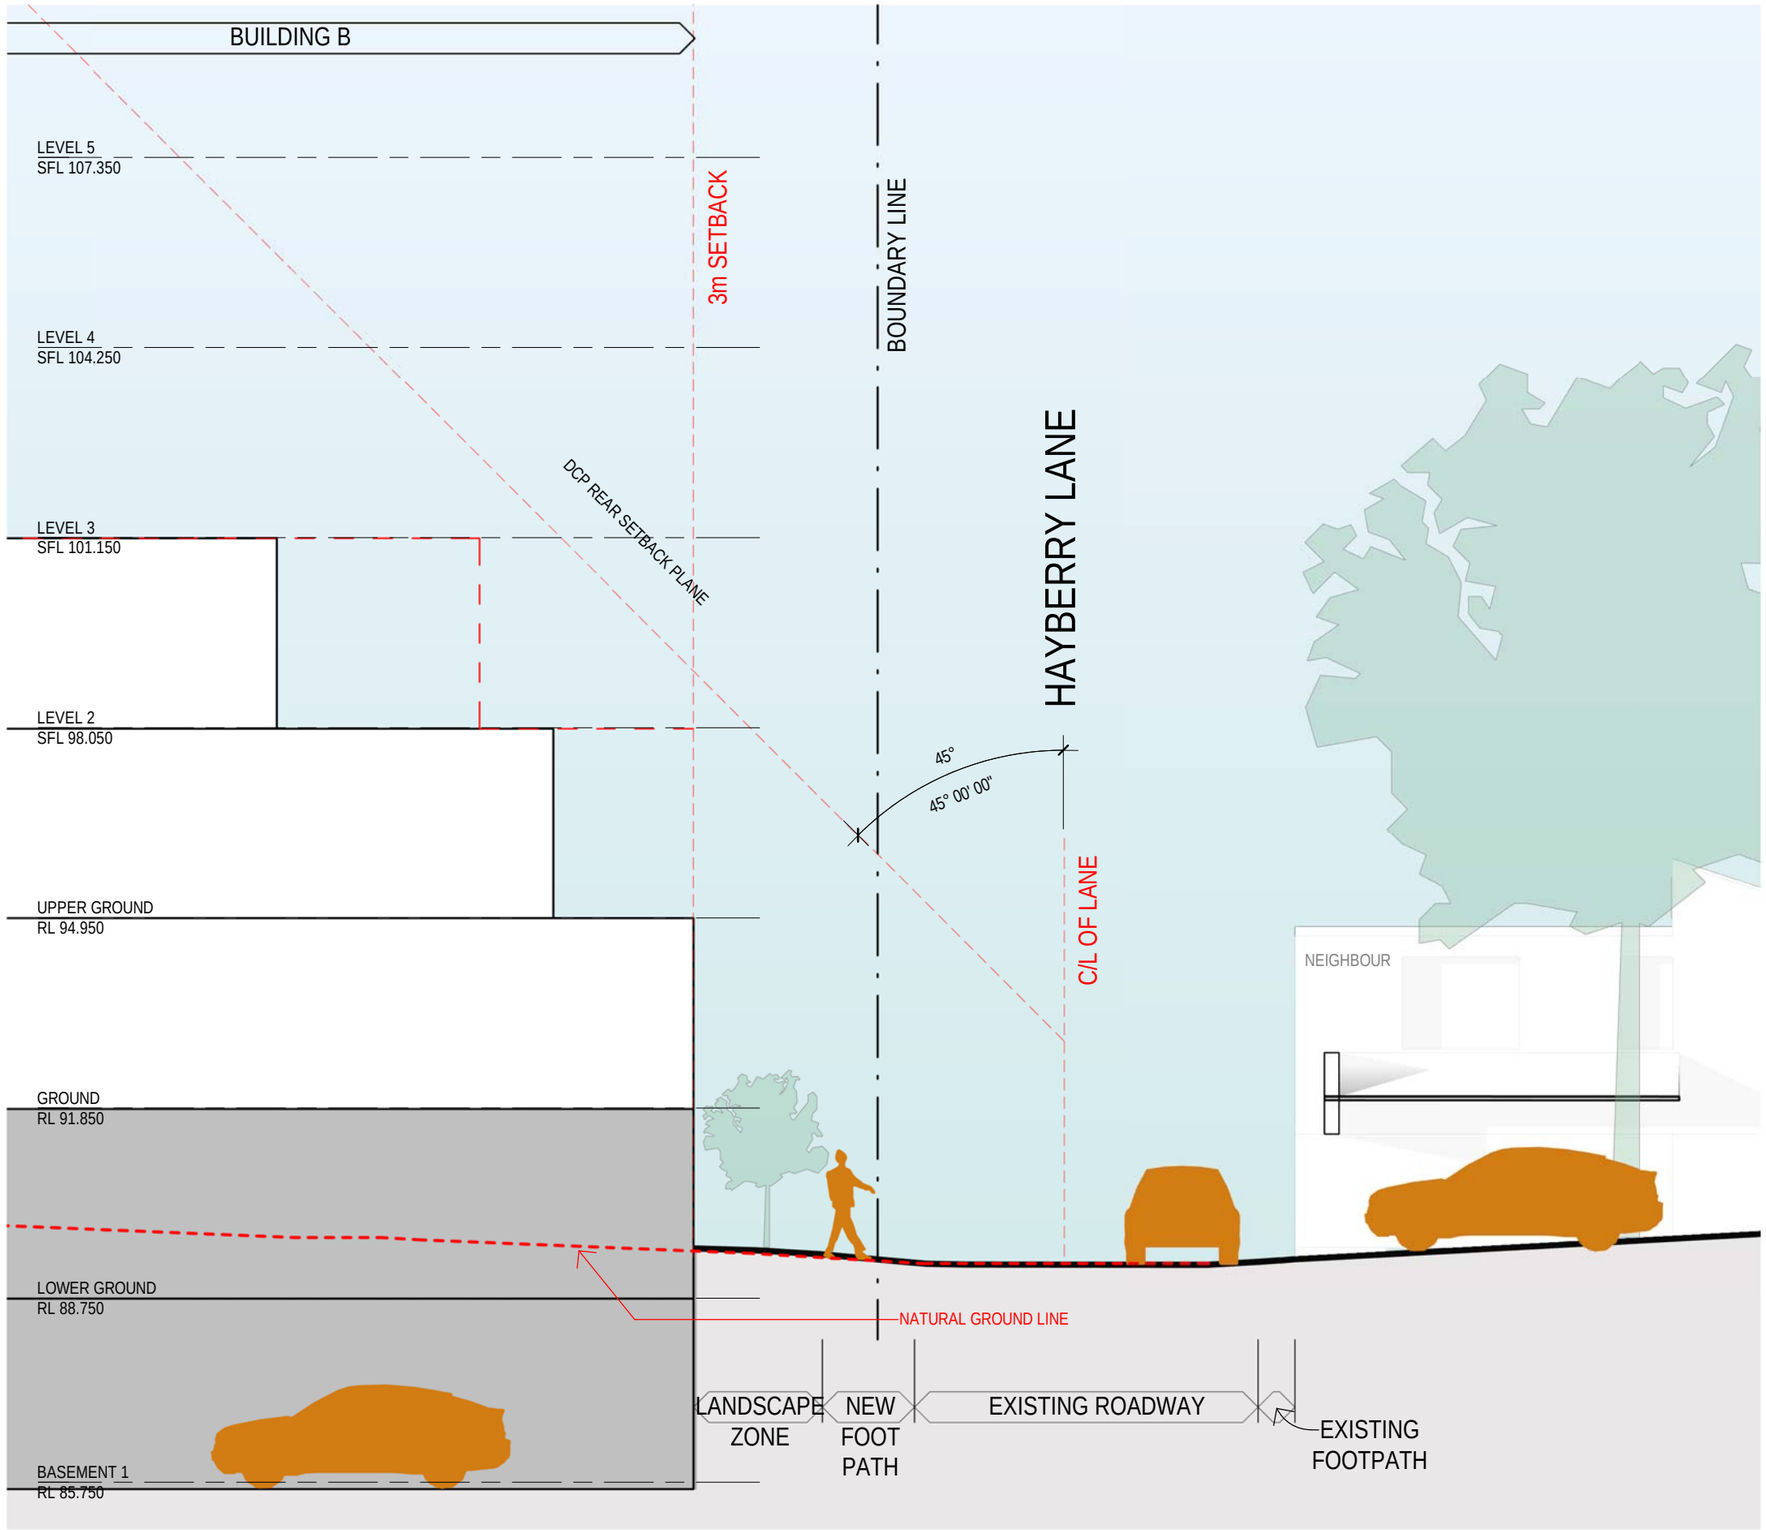

Revisions				
No.	Date	Description	Appr'd	Ver'd
A	05/06/20	ISSUE FOR INFORMATION		BM

Key

Client
Lindsay Bennelong Developments Pty Ltd

Architect
AJ+C Allen Jack+Cottier
79 Myrtle Street Chippendale NSW 2008 AUSTRALIA
pl +61 2 9311 8222 fx +61 2 9311 8200
ABN 53 003 782 250

Project
27 - 57 FALCON STREET CROWS NEST
Proj. No. 19014

Drawing Title
HAYBERRY LANE SECTION

Project Status
NOT FOR CONSTRUCTION

Scale
1 : 100 @A3

Drawing No.
SK1491

Issue
A

0 0.5 1 2 4 m

REF: D:\Marioti\19014_Master_PostPP_AmendedSolar_mariott.rvt
Author
PLOTTED & CHECKED BY:
5/06/2020 11:18:12 AM
PLOT DATE & TIME:

Do not scale drawings. Use figured dimensions only. Check & verify levels and dimensions on site prior to the commencement of any work, the preparation of shop drawings or the fabrication of components. This drawing is the copyright of Allen Jack + Cottier Architects and is protected under the Copyright Act 1968. Do not alter, reproduce or transmitt in any form, or by any means without the express permission of Allen Jack + Cottier Architects. Nominated Architects: Michael Heenan 5264, Peter Ireland 6661