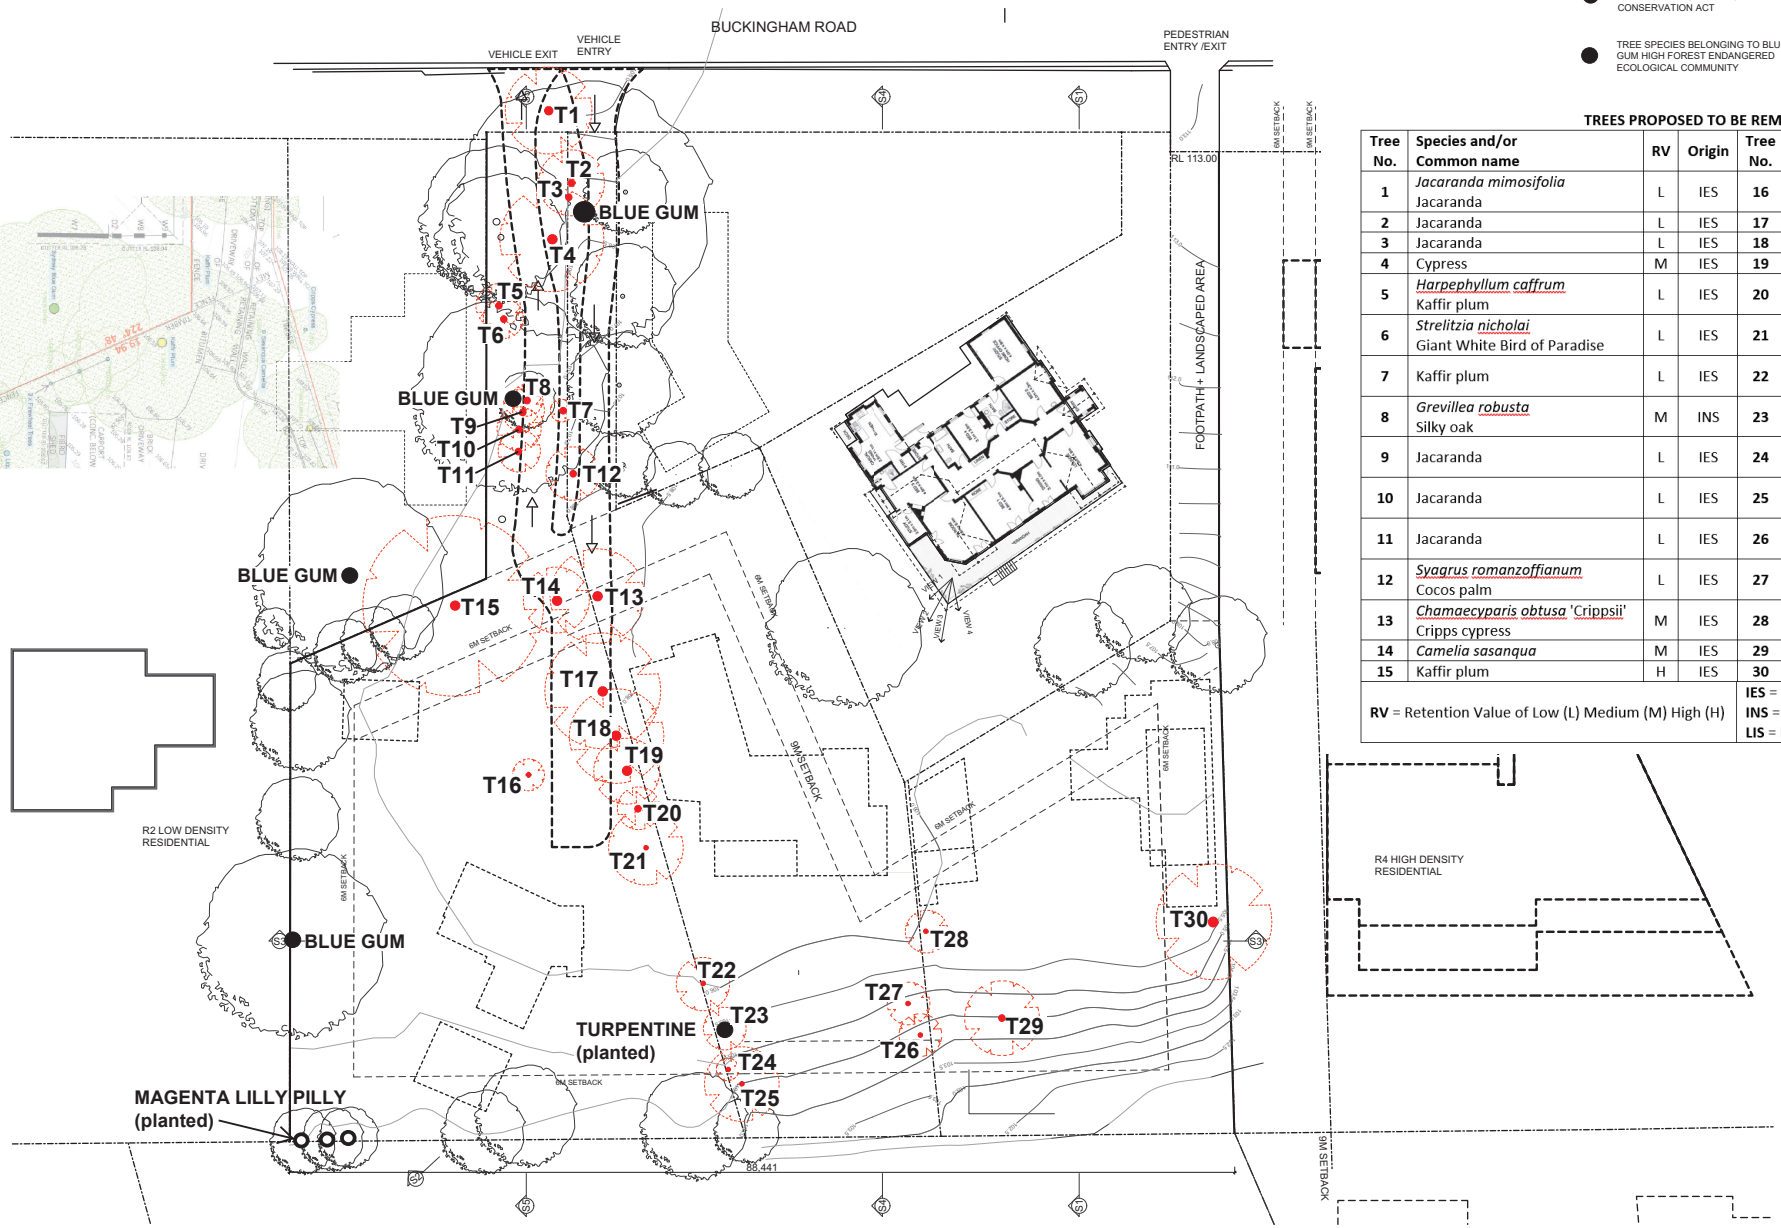

LEGEND

- TREE SPECIES LISTED AS ENDANGERED UNDER BIODIVERSITY CONSERVATION ACT
- TREE SPECIES BELONGING TO BLUE GUM HIGH FOREST ENDANGERED ECOLOGICAL COMMUNITY
- TREES PROPSED TO BE REMOVED
- TREES PROPSED TO BE RETAINED

TREES PROPOSED TO BE REMOVED

Tree No.	Species and/or Common name	RV	Origin	Tree No.	Species and/or Common name	RV	Origin
1	*Jacaranda mimosifolia* Jacaranda	L	IES	16	*Lagerstroemia indica* Crape myrtle	L	IES
2	Jacaranda	L	IES	17	Kaffir plum	H	IES
3	Jacaranda	L	IES	18	Kaffir plum	H	IES
4	Cypress	M	IES	19	Kaffir plum	H	IES
5	*Harpephyllum caffrum* Kaffir plum	L	IES	20	Kaffir plum	H	IES
6	*Strelitzia nicholai* Giant White Bird of Paradise	L	IES	21	Kaffir plum	H	IES
7	Kaffir plum	L	IES	22	*Cryptomeria japonica* Japanese cedar	L	IES
8	*Grevillea robusta* Silky oak	M	INS	23	*Syncarpia glomulifera* Turpentine	M	LIS
9	Jacaranda	L	IES	24	*Celtis* sp. Hackberry	L	IES
10	Jacaranda	L	IES	25	*Arbutus unedo* Strawberry tree	M	IES
11	Jacaranda	L	IES	26	*Alectryon tomentosus* Hairy Birds Eye	M	INS
12	*Syagrus romanzoffianum* Cocos palm	L	IES	27	Hackberry	L	IES
13	*Chamaecyparis obtusa* 'Crippsii' Cripps cypress	M	IES	28	*Ligustrum lucidum* Large-leaved Privet	L	IES
14	*Camelia sasanqua*	M	IES	29	Cripps cypress	M	IES
15	Kaffir plum	H	IES	30	Jacaranda	H	IES

RV = Retention Value of Low (L) Medium (M) High (H)

IES = Introduced Exotic Species
INS = Introduced Native species
LIS = Locally Indigenous Species

Issue	Amendment	Date
A	PLANNING PROPOSAL ISSUE	06.07.2022

PLANNING PROPOSAL
For
8A, 14 & 16 BUCKINGHAM ROAD KILLARA NSW 2071

GGA
GELDER GROUP ARCHITECTS
Level 2 19-23 Bridge Street PYMBLE NSW 2073 AUSTRALIA
t: (02) 9440 2455 e: info@gelder.com.au w: gelder.com.au
ABN 48 090 878 827 NSW ARB REG ARCHITECT: GELDER # 6126

TREE REMOVAL AND RETENTION PLAN

The property in this drawing and in the concepts remain with Artz 2 Design P/L trading as Gelder Architects . Any unauthorised use of this drawing, as to the whole or part may render the user liable to an action for damages. Consequential events or damages arising from unwarranted or unauthorised use shall not render Artz 2 Design P/L trading as Gelder Architects or its associated companies liable.

Project No:	Date:	Issue
1909	AUGUST 2019	A
Drawing No:	Scale:	
PP110	1:500	
	Date Plotted: 06-Jul-22	

A3 ORIGINAL SIZE