© FRANCIS-JONES MOREHEN THORP PTY LTD 2021 ABN 28 101 197 219| NOMINATED ARCHITECT: RICHARD FRANCIS-JONES (REG NO 5301)

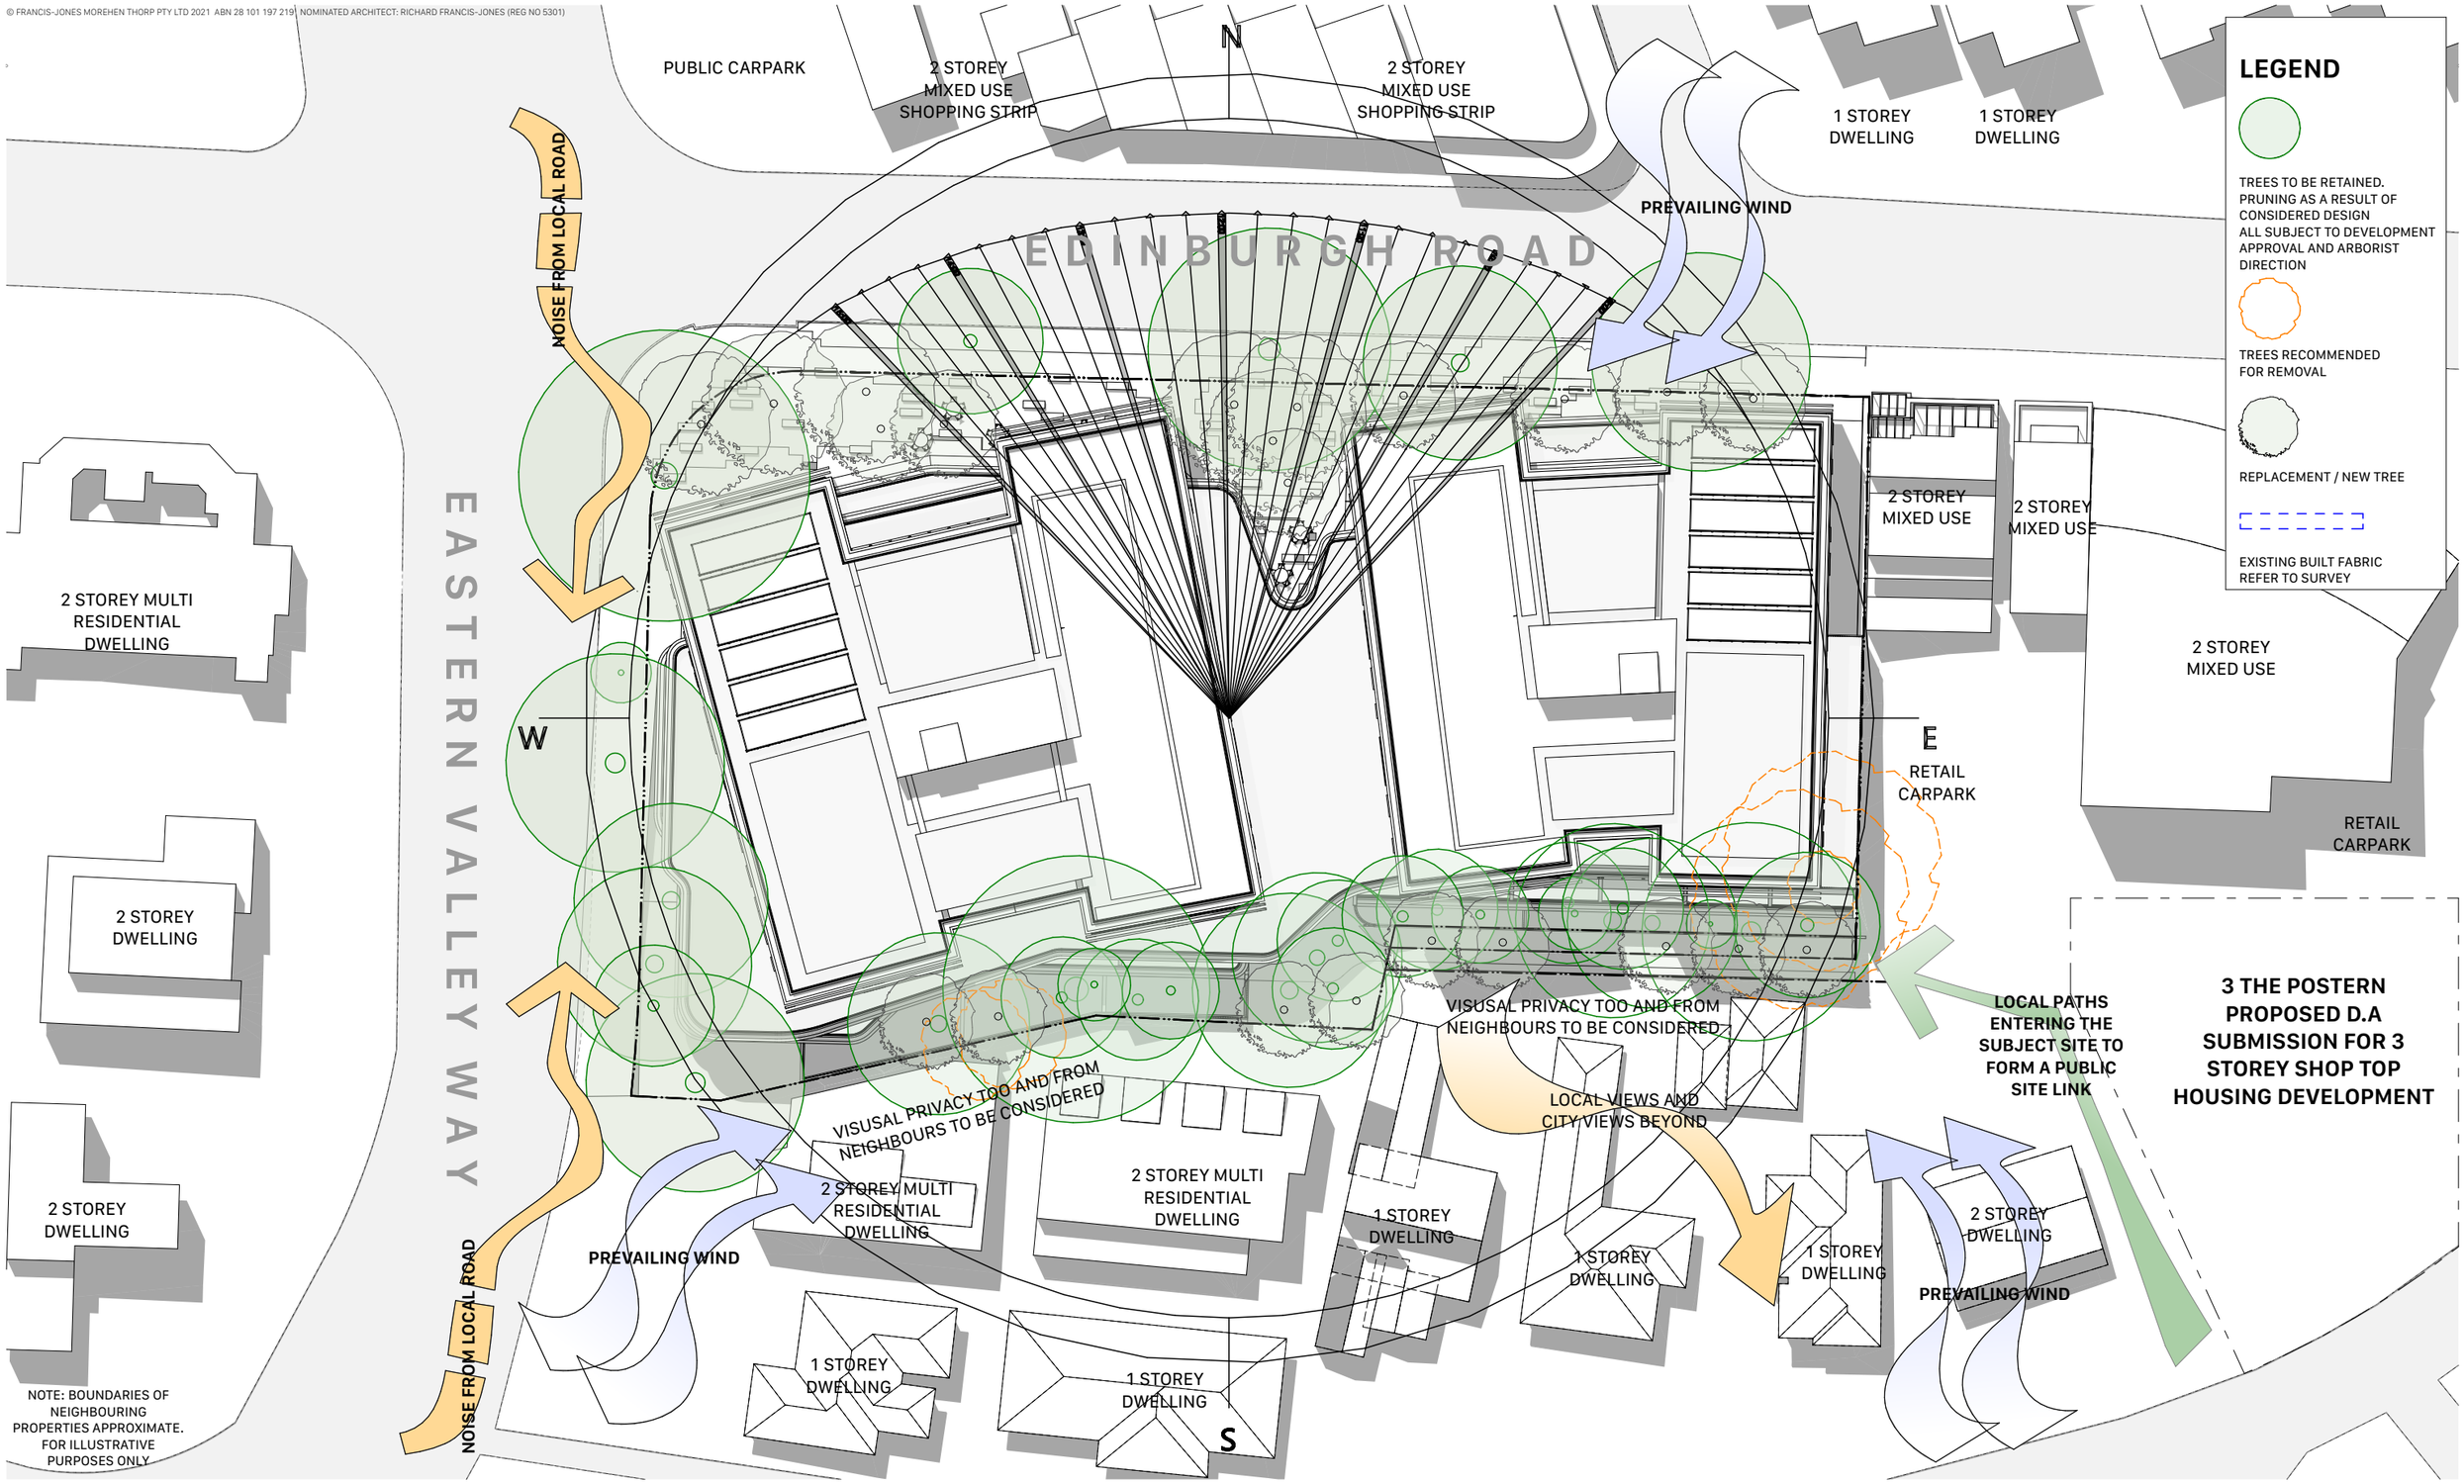

Planning Proposal Submission

The Quadrangle - Castlecrag 100 Edinburgh Road Castlecrag NSW 2068	**Site Analysis** Site Info NOTE: Drawings are for illustrative purposes only. The Design and layout are a reference scheme for planning proposal approvals only. Plans are subject to change at subsequent planning phases	**Rev**	**Date**	**Description**	**By**	**Chk**	**Scale**	**Code**	**Sheet**	**Rev**	0 5 10 20m
		12	27/8/21	Submission	DN	RFJ	1:500 @ A3	GQC	2001	12	
		11	18/8/21	For Information	DN	RFJ					
		10	3/7/21	Pre-PP Submission	DN	RFJ					
		09	2/7/21	For Information	DN	RFJ					
		08	22/6/21	For Information	DN	RFJ					

fjmtstudio

architecture / interiors / urban / landscape / place Level 5, 70 King Street Sydney 2000 **t** +61 2 9251 7077 **w** fjmtstudio.cor