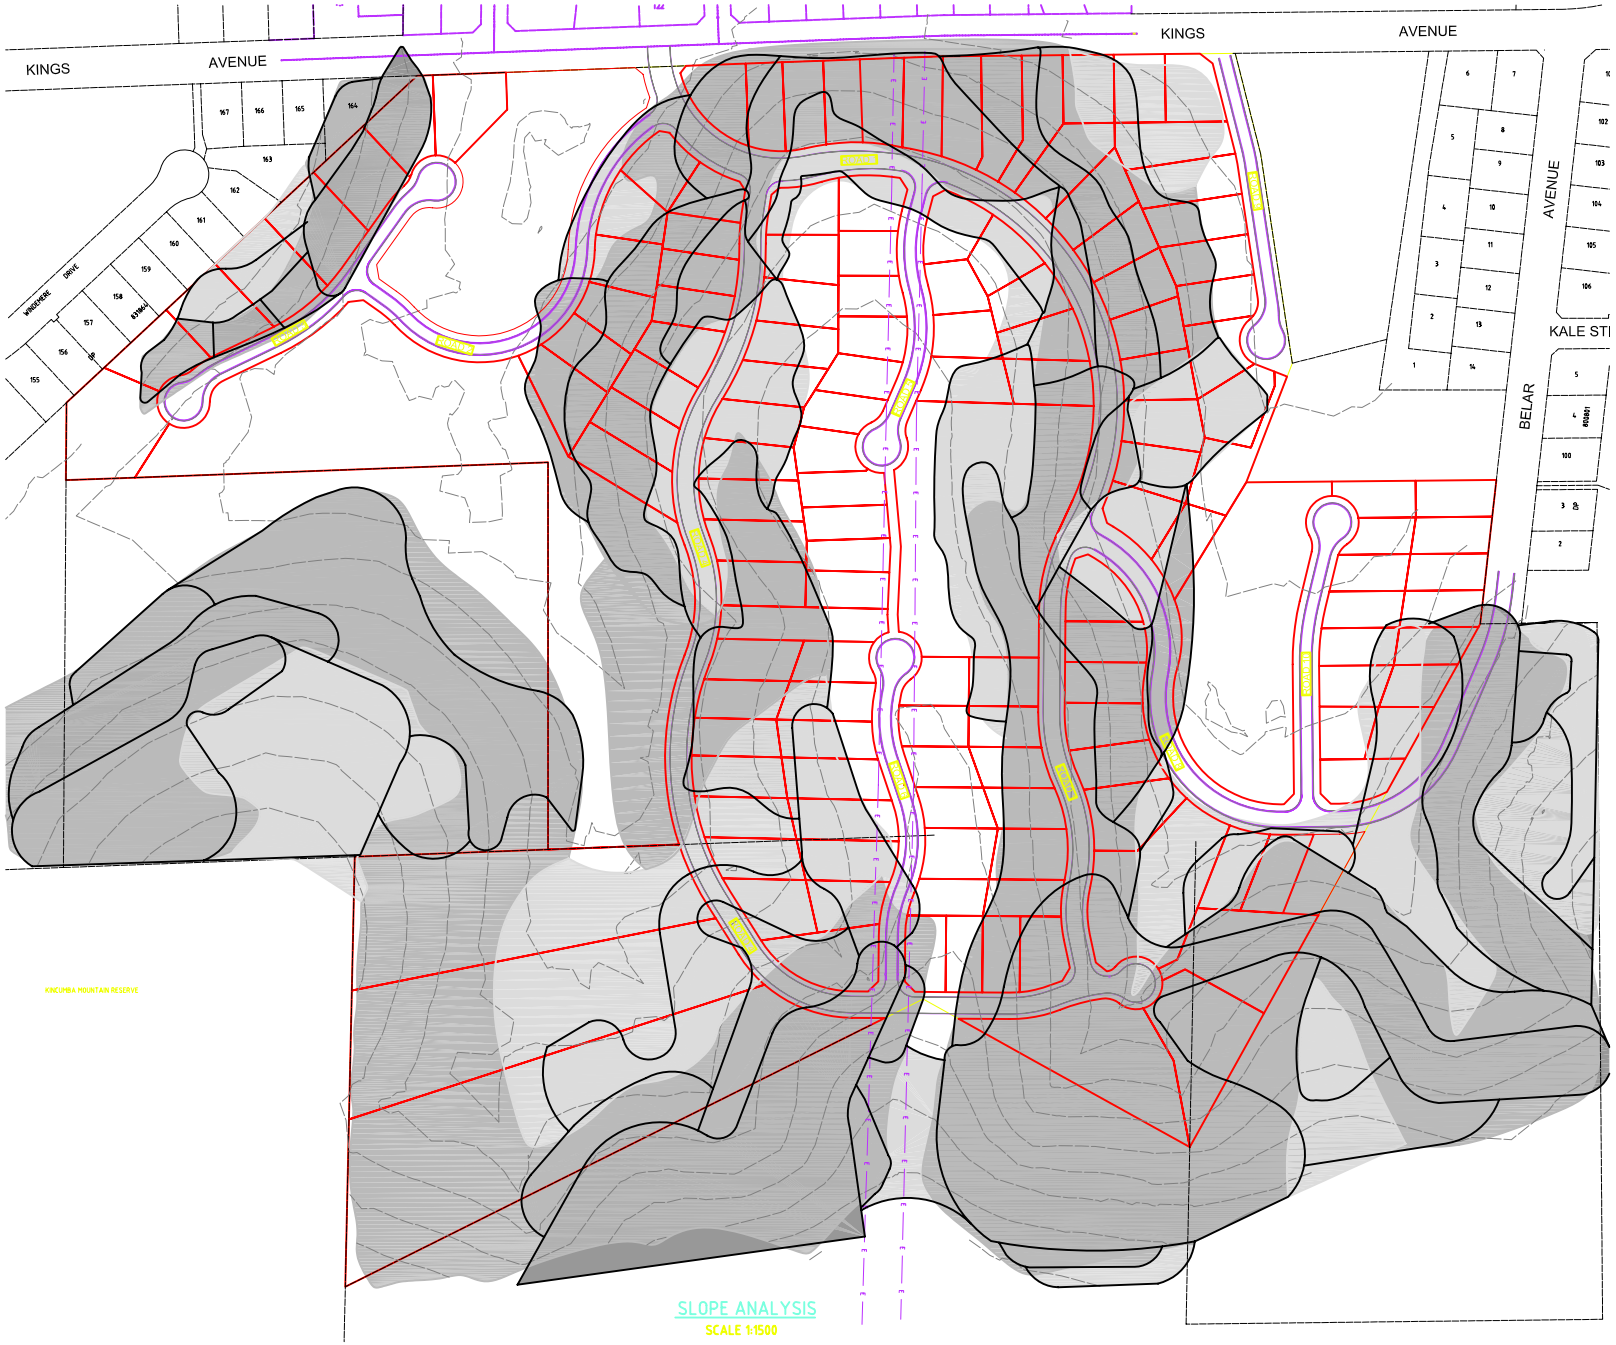

SLOPE ANALYSIS
SCALE 1:1500

LEGEND
PROPOSED BOUNDARY
NATURAL SURFACE CONTOURS
SLOPE RANGE 0-15% or unclassified
SLOPE RANGE 15-20%
SLOPE RANGE 20-25%
SLOPE RANGE 25%+

NOTE
CONTOURS AT 5m INTERVAL

-30 -15 0 30 60 90 120
SCALE 1:1500

APPROVAL

No	DATE	DRAFTING CHECK	DESIGN REVIEW	REV'D P.MGR	APP'D P.MGR	DETAILS
A	15/04/2004					ISSUED FOR INCLUSION IN SUBMISSION
B	23/06/2004					ISSUED FOR CLIENT APPROVAL
C	29/06/2004					REISSUE FOR CLIENT APPROVAL

CHECKED/APPROVED	NAME	SIGNATURE	DATE
SURVEY BASEPLAN	CAHILL & CAMERON	-	20/11/03
DRAFTING	JM ARMSTRONG		29/06/04
DESIGNER	JM ARMSTRONG		29/06/04

CP Logo & Tag.JPG

CRIGHTON
PROPERTIES PTY. LTD.
PO BOX 344
TERRIGAL, NSW, 2260
Ph. 4365 2822
Fax. 4365 1631

GEOLYSE
NEWCASTLE
1st FLOOR
4 CROWN STREET
NEWCASTLE, NSW 2300
P.O. BOX 786
NEWCASTLE, NSW 2300
Ph. 02 4927 5055
Fax. 02 4927 5787
newcastle@geolyse.com
www.geolyse.com

PROJECT: REZONING SUBMISSION
KINGS AVENUE - TERRIGAL, N.S.W.

DRAWING: SLOPE ANALYSIS

PROJECT NUMBER:	403089	SID FILE: W:\PROJECTS\403089\SUT\SID\403089zone.project	DATUM: A.H.D.
DRAWING NUMBER:	403089_D03	AUTOCAD FILE: P:\403089_TERRIGAL\ACAD\403089_D_01-13.dwg	ORIGINAL: A1 SIZE
STATUS:	APPROVAL	Sheet 03 of 13 Sheets	