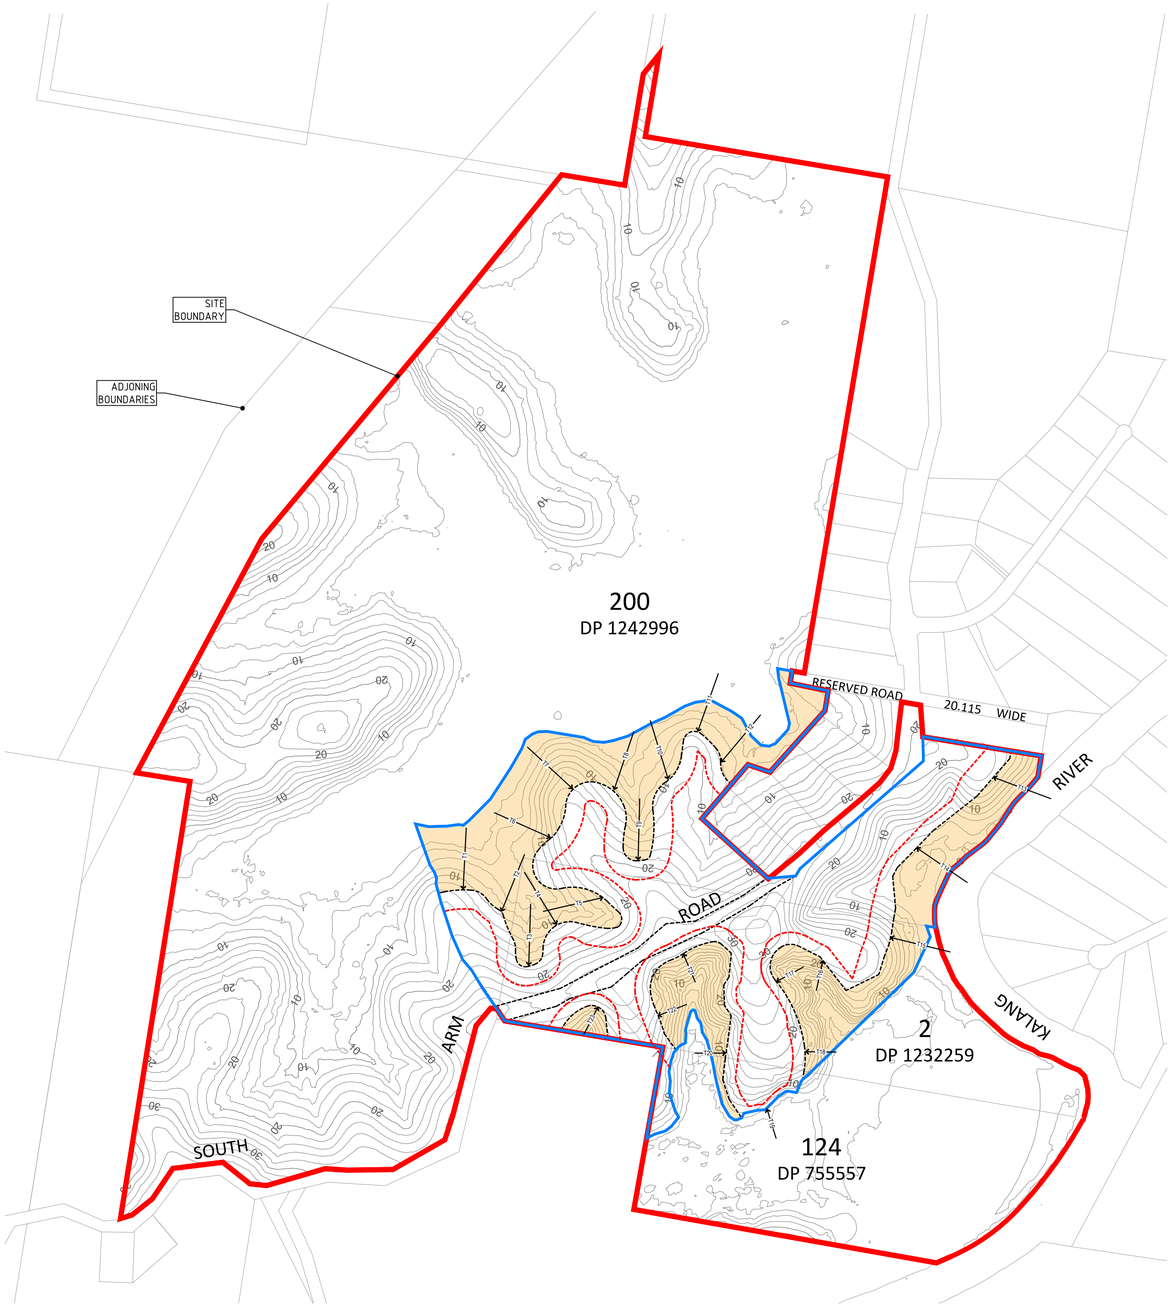

M.G.A.

LINETYPE LEGEND

- SITE AREA
- CADASTRAL BOUNDARIES (ADJOINING)
- 10 EXISTING CONTOURS
- PLANNING PROPOSAL AREA
- PROPOSED R5/E2 ZONING
- APZ

BAL/APZ TABLE (A1.12.3 - FFDI 80 AREAS)

TRANSECT	VEGETATION	SLOPE (Degrees)	APZ
T1	Forest	10	31
T2	Forest	2.5	25
T3	Forest	5	25
T4	Forest	5	25
T5	Forest	6.8	31
T6	Forest	3.4	25
T7	Forest	7	31
T8	Forest	4.5	25
T9	Forest	10	31
T10	Forest	8	31
T11	Forest	4	25
T12	Forest	2	25
T13	Forest	12	39
T14	Forest	FLAT	20
T15	Forest	12	39
T16	Rainforest	13.5	20
T17	Rainforest	9.1	15
T18	Rainforest	11.3	20
T19	Rainforest	Flat	9
T20	Rainforest	14.6	20
T21	Rainforest	17.7	25
T22	Rainforest	15.6	25
T23	Rainforest	11.3	20

SCALE 1:5000 (A1)

0 100 200 300 400 500

0 100 200 300 400 500

SCALE 1:10000 (A3)

APZ/BAL PLAN

REDUCTION RATIO 1:5000 @ A1
1:10000 @ A3

barnson
DESIGN . PLAN . MANAGE

Incorporating
Resource Design & Management
ABN 43 088 342 625
Suite 34 Jetty Village Shopping Centre
361 Harbour Drive (PO Box 4430)
COFFS HARBOUR JETTY NSW 2450
e: generalenquiry@barnson.com.au
p: (02) 6651 2688
www.barnson.com.au

THIS DRAWING IS TO BE READ IN CONJUNCTION WITH GENERAL BUILDING DRAWINGS, SPECIFICATIONS & OTHER CONSULTANTS DRAWINGS APPLICABLE TO THIS PROJECT. DO NOT SCALE. DIMENSIONS TO BE CHECKED ON SITE BEFORE COMMENCEMENT OF WORK. REPORT DISCREPANCIES TO BARNSON PTY LTD. NO PART OF THIS DRAWING MAY BE REPRODUCED IN ANY WAY WITHOUT THE WRITTEN PERMISSION OF BARNSON PTY LTD.

Client: DAVID RIDDLE
Project: PLANNING PROPOSAL
SOUTH ARM ROAD URUNGA
Drawing Title: APZ PLAN

Rev	Date	Amendment
A	21.03.22	FOR REVIEW

Design JE
Drawn JB
Check JE
Original Sheet Size = A1

Certification

Drawing Number 20078-DA004-07
Revision A