



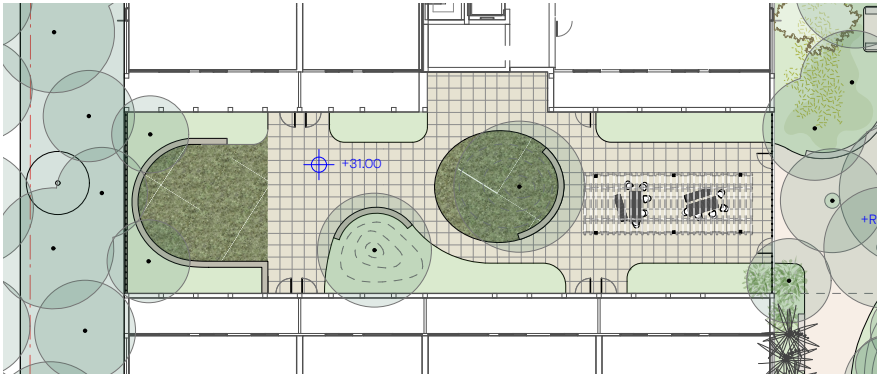

2 COURTYARD TYPICAL 1- COMMUNAL OPEN SPACE

0 5 10 M

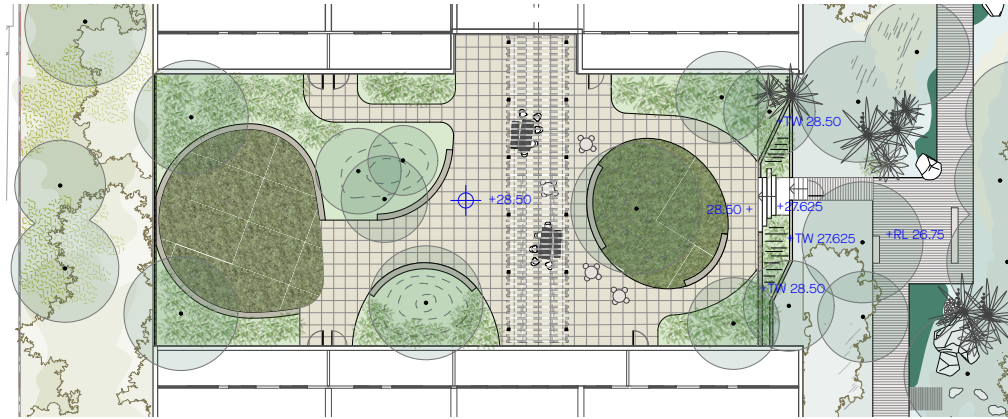

1 COURTYARD TYPICAL 1- COMMUNAL OPEN SPACE
Scale: 1:500



REV	DATE	STATUS	REASON FOR ISSUE	DRAWN	GENERAL NOTES	Jane Irwin Landscape Architecture	DRAWING TITLE	JOB NO.	DATE
					- ALL DIMENSIONS IN MILLIMETRES - CONFIRM ALL DIMENSIONS AND LEVELS ON SITE PRIOR TO COMMENCING WORK. - USE FIGURED DIMENSIONS ONLY. - DO NOT SCALE. - COMPLY WITH RELEVANT AUTHORITY REQUIREMENTS, THE BUILDING CODE OF AUSTRALIA AND ALL RELEVANT AUSTRALIAN STANDARD WHEN EXECUTING WORKS DESCRIBED IN THIS DRAWING. COPYRIGHT IN ALL DOCUMENTS AND DRAWINGS PREPARED BY JILA AND IN ANY WORK EXECUTED FROM THOSE DOCUMENTS AND DRAWINGS SHALL REMAIN THE PROPERTY OF JILA OR ON CREATION VEST IN JILA.	Studio 203 61 Marlborough Street Surry Hills NSW Australia 2010 61 2 92126957 info@jila.net.au www.jila.net.au	Landscape Plan - COS 2A, 2B, 3A, 3B	230302	21/03/2024
							PROJECT Smithfield RSL	Concept	
							CLIENT W. Komorowski	JEF	REV B
							ADDRESS 88 Smithfield Rd, Smithfield NSW 2164	JL	DWG NO. LA-07
								SCALE 1:500 @A3	