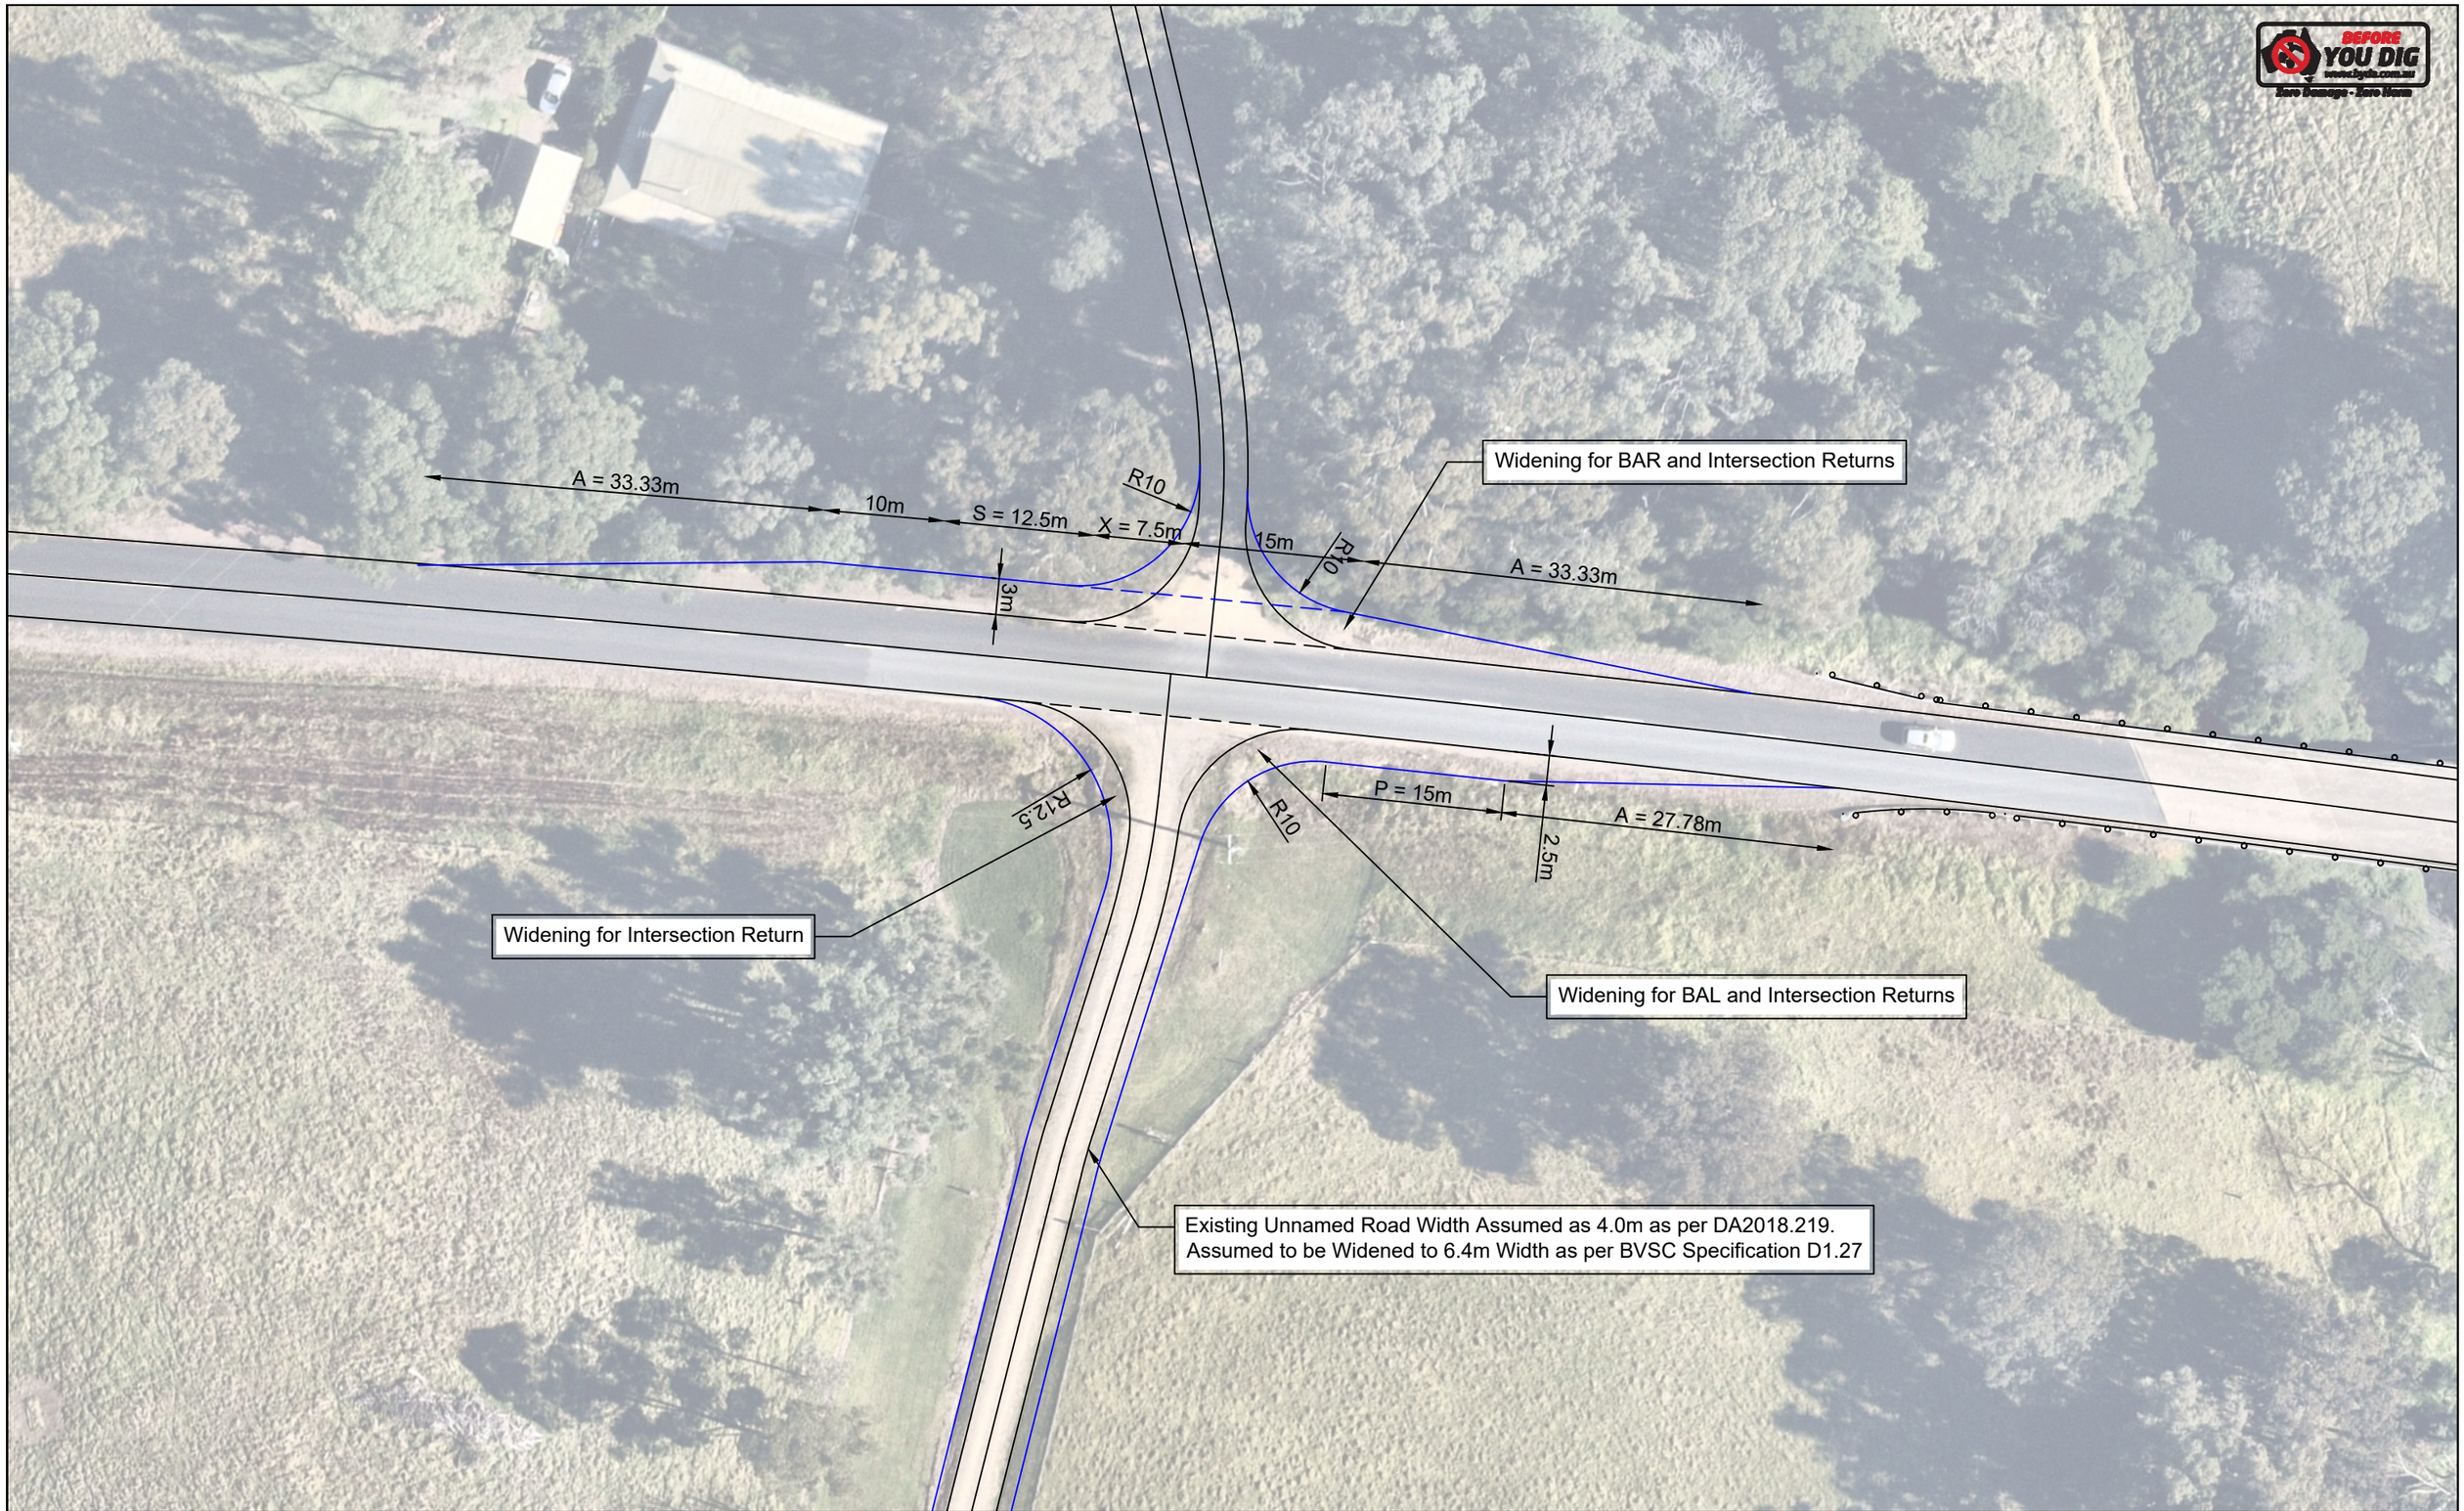


TA PROJECT SERVICES
TOGETHER ACHIEVE

Caddey Searl & Jarman

**TA PROJECT SERVICES**
ABN 98 644 875 749
10 Canning St, Bega NSW 2550
PO Box 259, Bega NSW 2550
admin@taprojects.com.au
02 6492 2933

Projection
Datum

© TA PROJECT SERVICES
COPYRIGHT OF THIS PLAN BELONGS TO TA PROJECT SERVICES. REPRODUCTION OF THIS PLAN IN FULL OR PART IS NOT PERMITTED WITHOUT WRITTEN PERMISSION

| | |
|---|---|
| Surveyed | |
| Drawn | B Mead |
| Designed | |
| Checked | |
| Scale | 1:500 @ A3 |

| Rev. | Amendment Details | DATE |
|---|---|---|
| A | Concept Proposal | 15/11/24 |
| | | |
| | | |
| | | |
| | | |

CLIENT: Cobandrah Pty Ltd
PROJECT: Proposed Intersection Concept
Intersection of Robinson Road, Unnamed Road and Mount Darragh Road
DESCRIPTION: Concept Proposal
DRAWING: BAR/BAL Treatment - Unnamed Road

DATE: 15/11/2024

| JOB NUMBER | SHEET |
|---|---|
| J000229 | 1 of 1 |