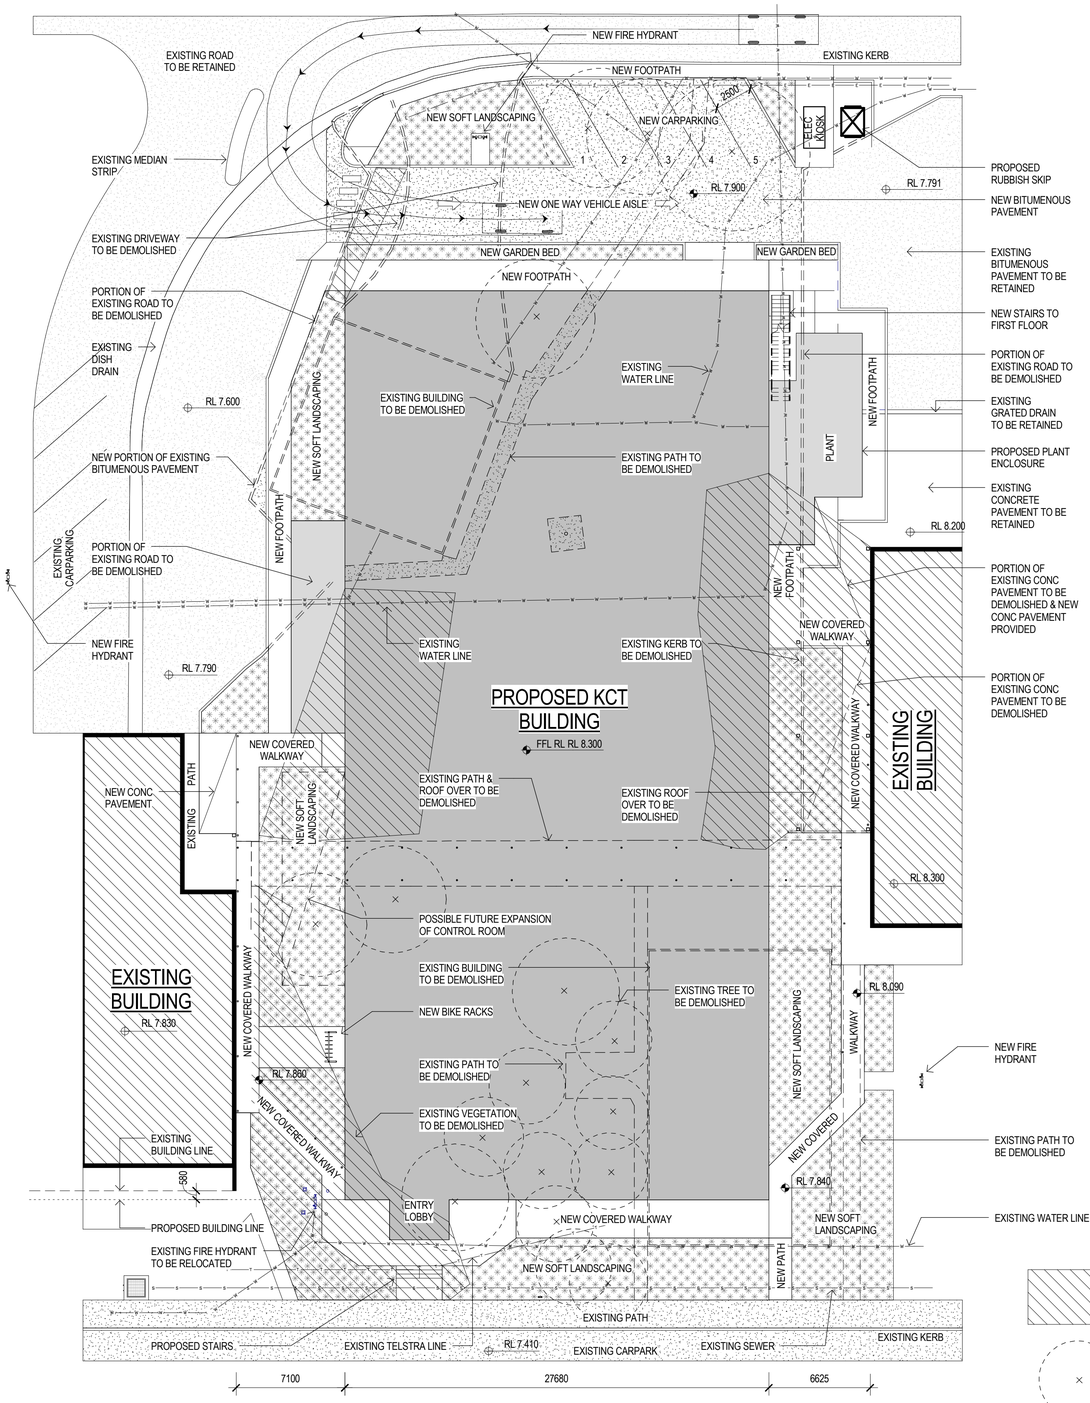


1 SITE PLAN
SCALE 1 : 200

EXISTING VEGETATION TO BE DEMOLISHED

EXISTING TREE TO BE DEMOLISHED

LEVEL LEGEND

RL..... EXISTING FINISHED LEVEL
FFL RL..... EXISTING FINISHED FLOOR LEVEL
RL..... PROPOSED FINISHED LEVEL
FFL RL..... PROPOSED FINISHED FLOOR LEVEL

0 2000 4000 6000 8000 10000mm
SCALE 1:200 AT ORIGINAL SIZE

PRELIMINARY

| Rev | Revision Details | Work Order | Drawn By | Date |
|---|---|---|---|---|
| 0 | ISSUED FOR DA | | FW | 05.03.10 |

Book No's -

| Reference Drawing Title | Drawing N° |
|---|---|
| | |

PWCS
PO Box 57
Carrington NSW 2294
ACN N° 001 363 828

GHD CLIENTS|PEOPLE|PERFORMANCE
GHD Tower, Level 3
24 Honeysuckle Drive, Newcastle NSW 2300 Australia
PO Box 5403 Hunter Rgn Mail Cent. NSW 2310
T 61 2 4979 9999 F 61 2 4979 9988
E ntlmail@ghd.com.au W www.ghd.com.au
Job No. 22-14880

PORT WARATAH COAL SERVICES LIMITED - KOORAGANG
PROPOSED KCT BUILDING

SITE PLAN

| Drawn By | Date Drawn | Drafting Check By | Design By | Design Check By | PWCS Spec/Supt |
|---|---|---|---|---|---|
| M.LEWIS | | | T.BLACKALL | | |

| Drawing N° | Rev N° |
|---|---|
| KL 282174 | 0 |

Sheet N° 3 of 8

Plot Date: 17/03/2010 10:16:47 AM Cad File No: G:\22\14880\CADD\Revit\22-14880 PWCS site file.rvt