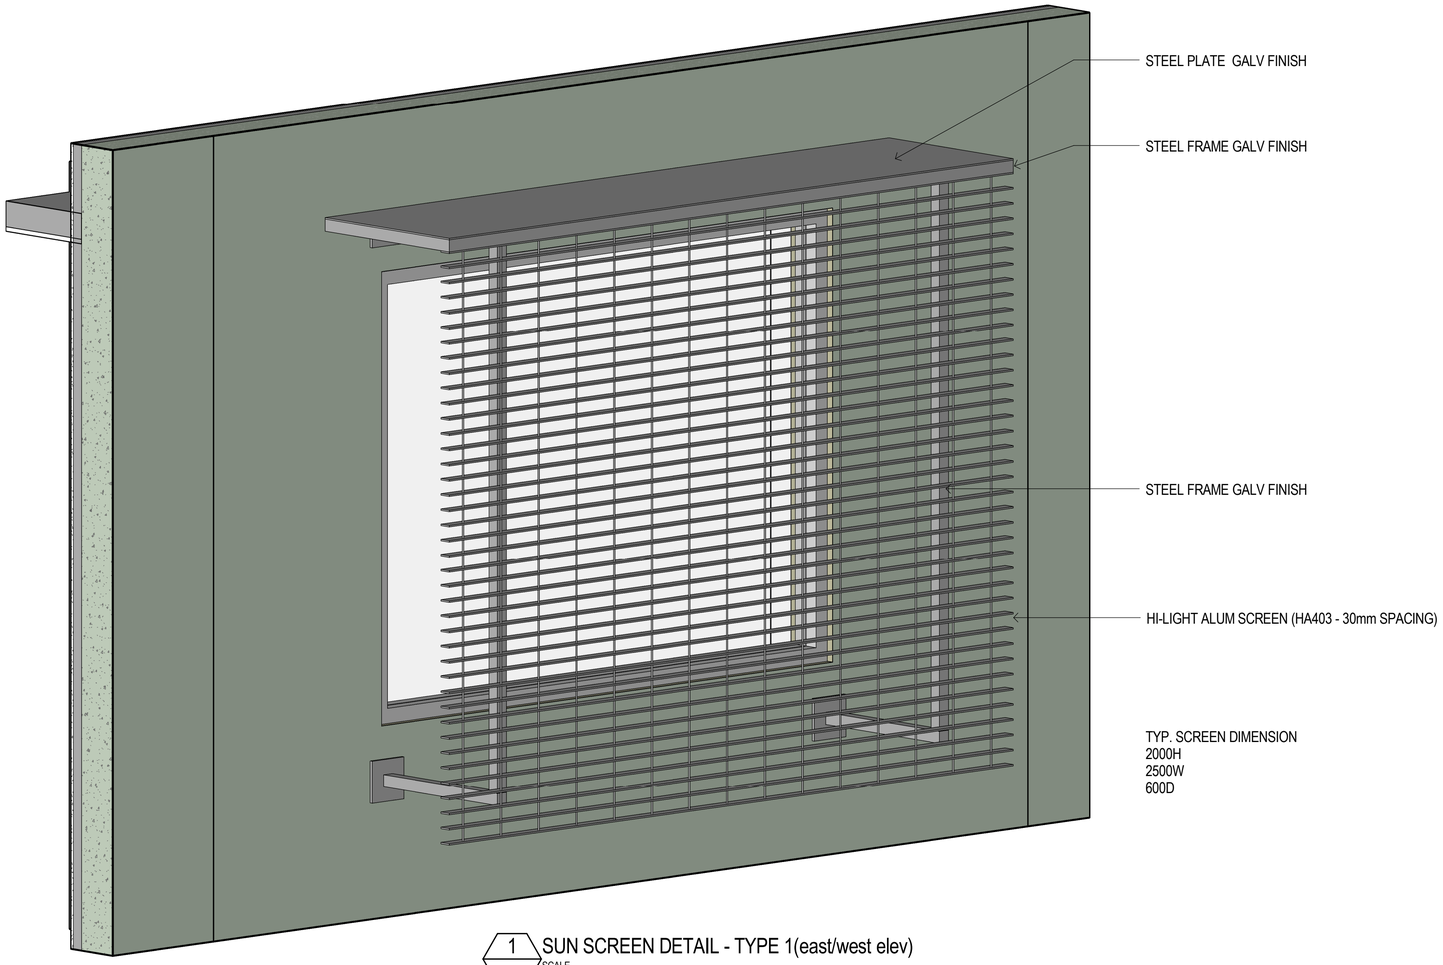

1 SUN SCREEN DETAIL - TYPE 1(east/west elev)
SCALE

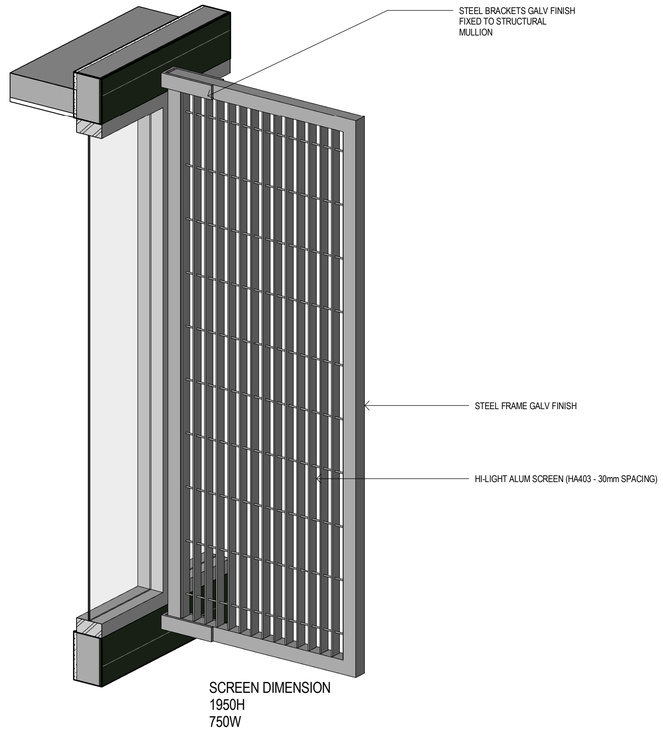

2 SUN SCREEN DETAIL - TYPE 2 (north elev)
SCALE

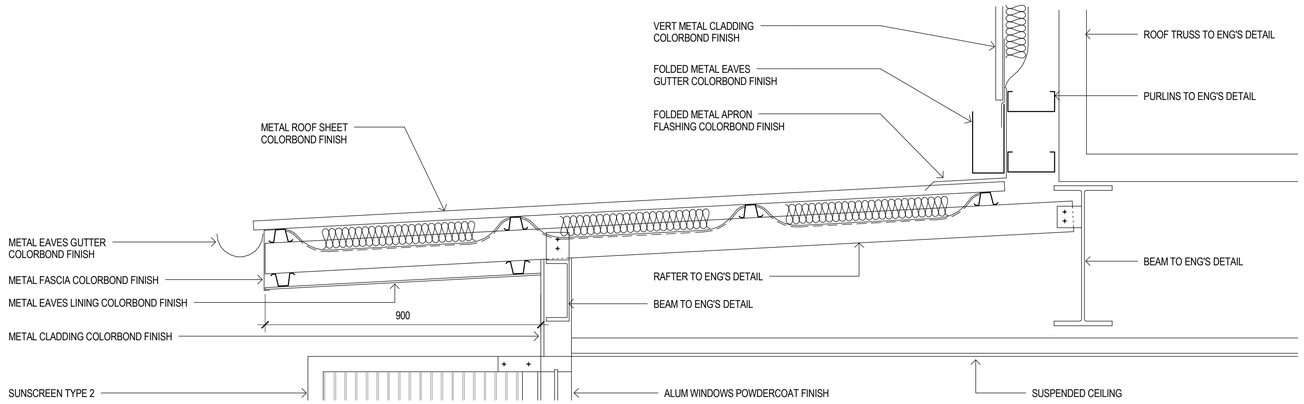

3 282176 GUTTER DETAIL
SCALE 1 : 10

PRELIMINARY

Rev	Revision Details	Work Order	Drawn By	Date
0	ISSUED FOR DA		FW	04.03.10

Book No's –

Reference Drawing Title	Drawing N°

PWCS
PO Box 57
Carrington NSW 2294
ACN N° 001 363 828

GHD CLIENTS|PEOPLE|PERFORMANCE
GHD Tower, Level 3
24 Honeysuckle Drive, Newcastle NSW 2300 Australia
PO Box 5403 Hunter Rgn Mail Cent. NSW 2310
T 61 2 4979 9999 F 61 2 4979 9988
E ntlmail@ghd.com.au W www.ghd.com.au
Job No. 22-14880

PORT WARATAH COAL SERVICES LIMITED - KOORAGANG
PROPOSED KCT BUILDING

DETAILS

Drawn By	Date Drawn	Drafting Check By	Design By	Design Check By	PWCS Spec/Supt
M.LEWIS			T.BLACKALL		

Drawing N°	Rev N°
KL 282177	0

Sheet N° 6 of 8

Plot Date: 17/03/2010 10:17:50 AM Cad File No: G:\22\14880\CADD\Revit\22-14880 PWCS admin building.rvt