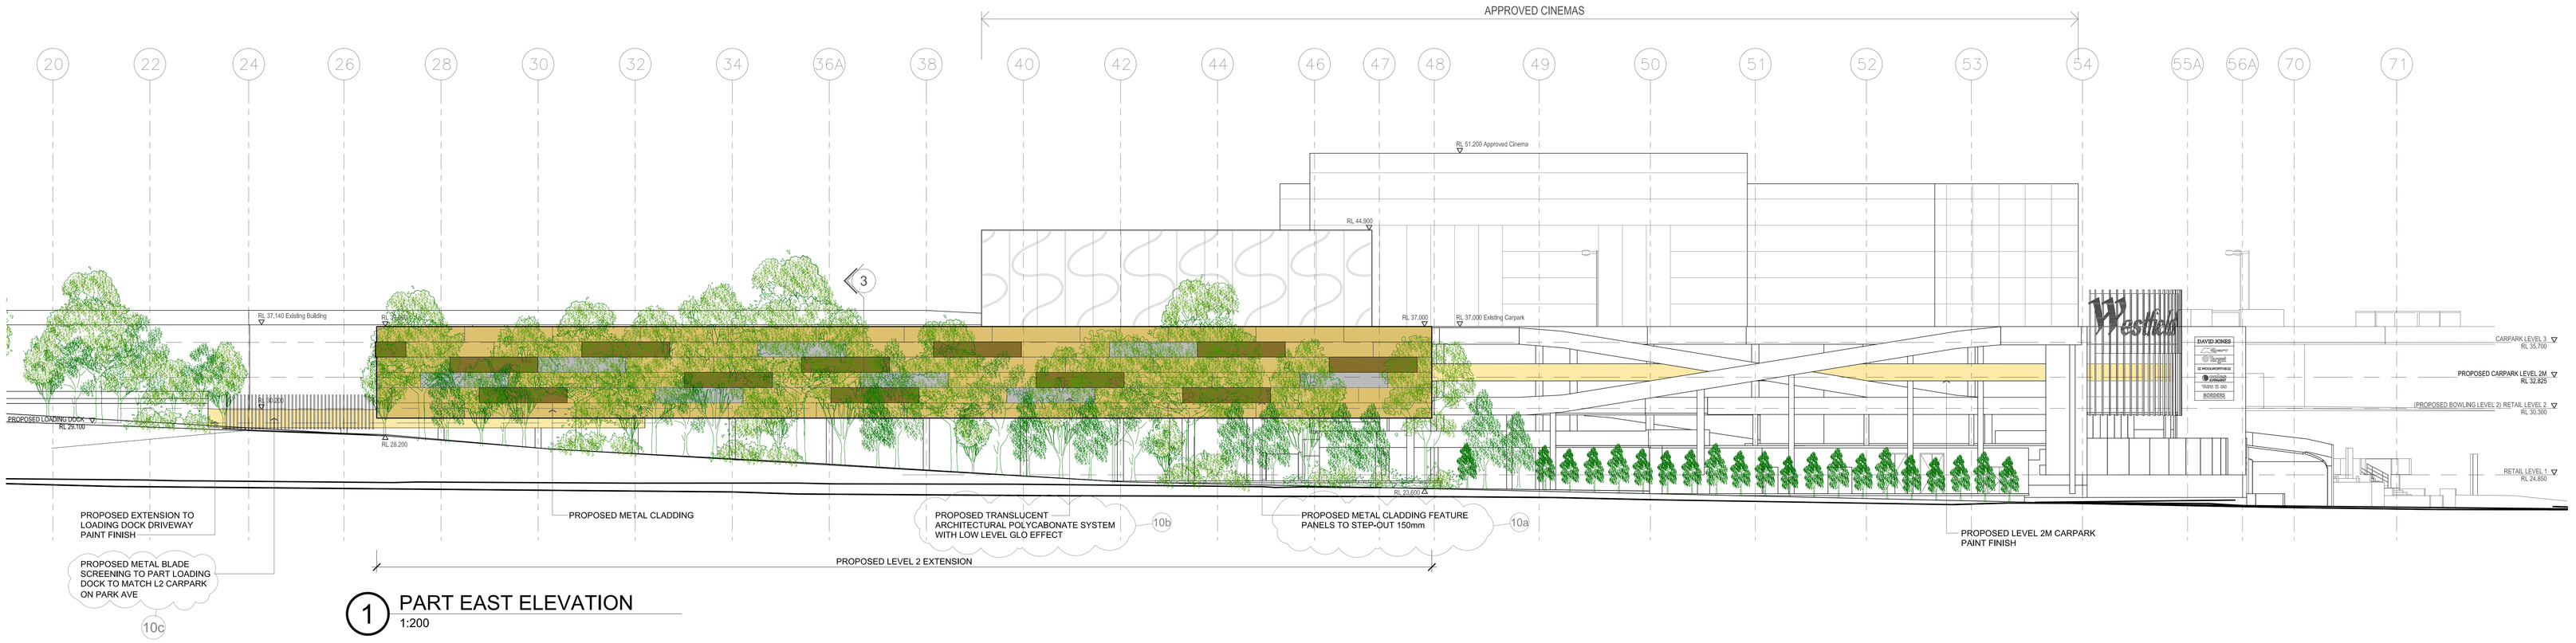

1 PART EAST ELEVATION
1:200

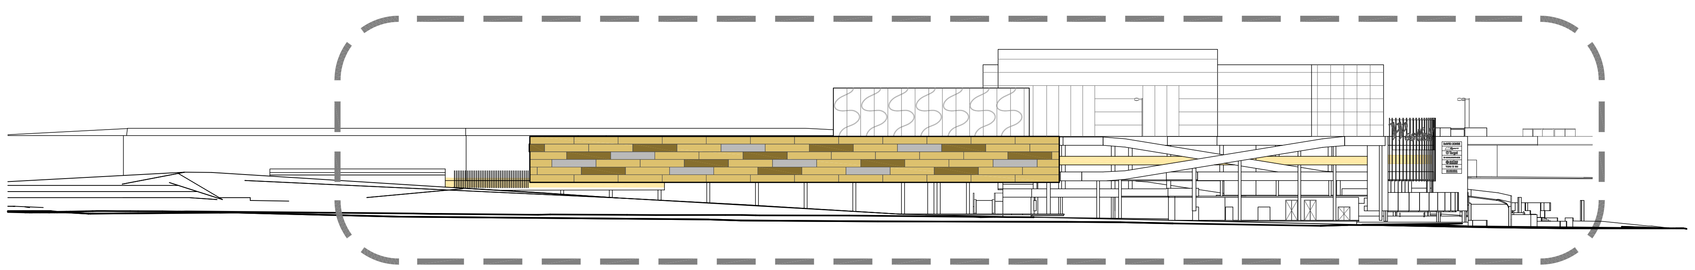

2 OVERALL EAST ELEVATION
1:500

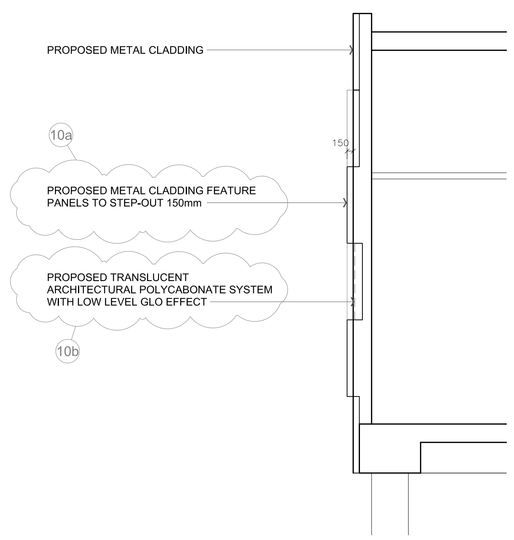

3 WALL SECTION
1:50

LEVEL 2 BOWLING - DEVELOPMENT APPLICATION - JULY 2010
NORTHCOTT DRIVE ELEVATION

WESTFIELD KOTARA

Scale	Project No.
1:200, 1:500	13132
Cad file reference	Date Nov 2010
Drawing no.	Revision
KO-01.1010	B

DEVELOPMENT APPLICATION

Westfield
Westfield Design & Construction Pty Limited