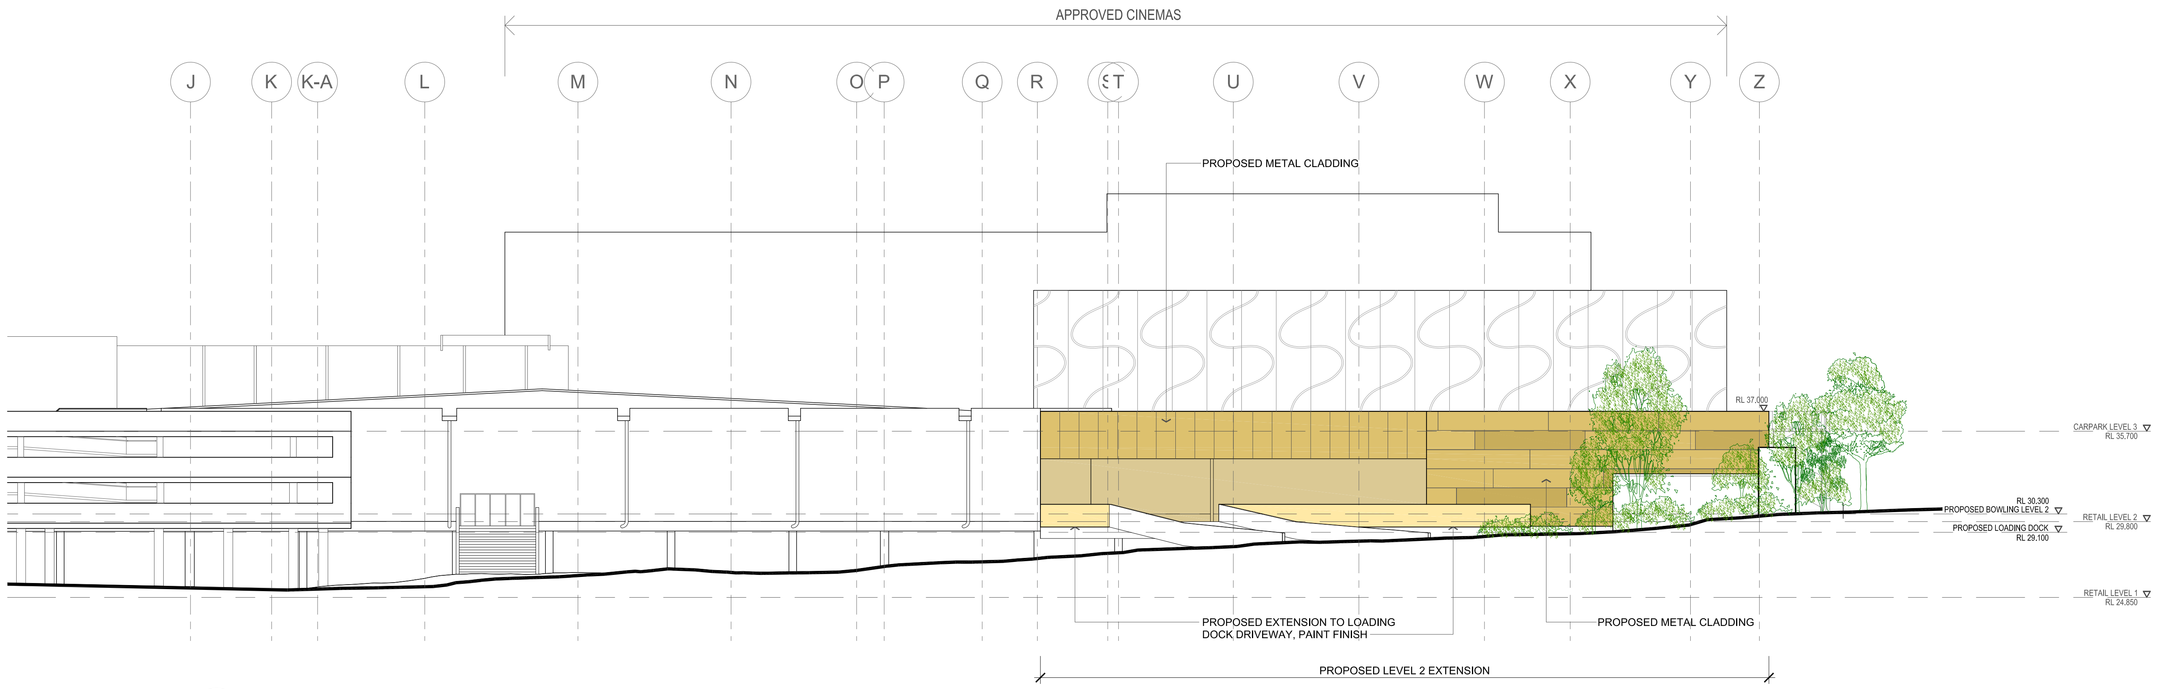

1 PART SOUTH ELEVATION
1:200

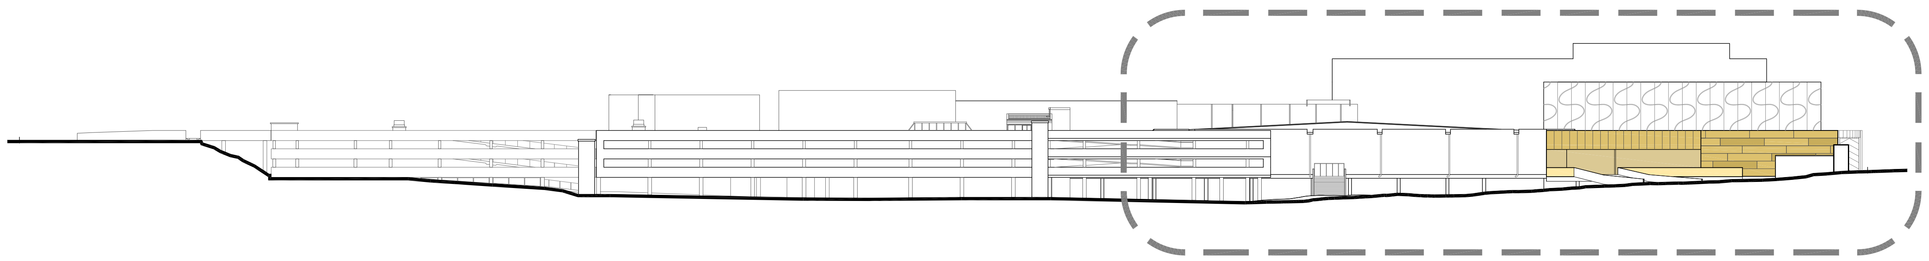

2 OVERALL SOUTH ELEVATION
1:500

LEVEL 2 BOWLING - DEVELOPMENT APPLICATION - JULY 2010
HUDSON PARK ELEVATION

WESTFIELD KOTARA

Scale 1:200, 1:500	Project No. 13132
Cad file reference	Date July 2010
Drawing no. KO-01.1011	Revision A

DEVELOPMENT APPLICATION

Westfield
Westfield Design & Construction Pty Limited