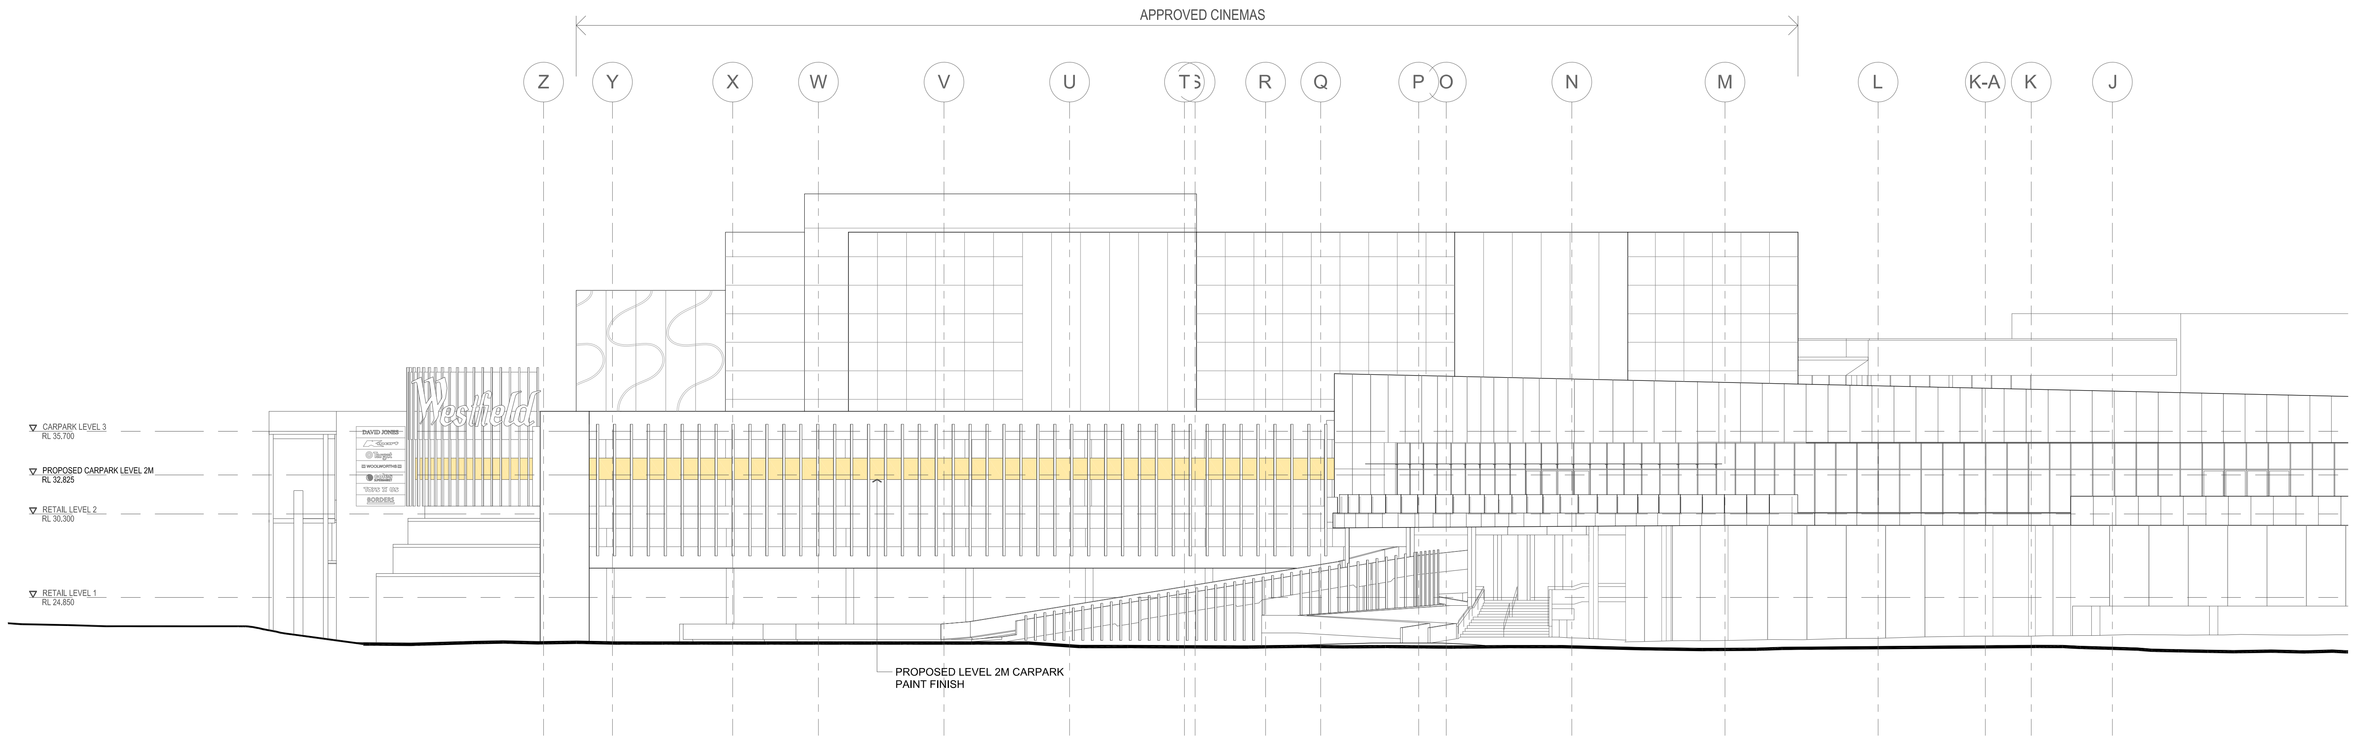

1 PART NORTH ELEVATION
1:200

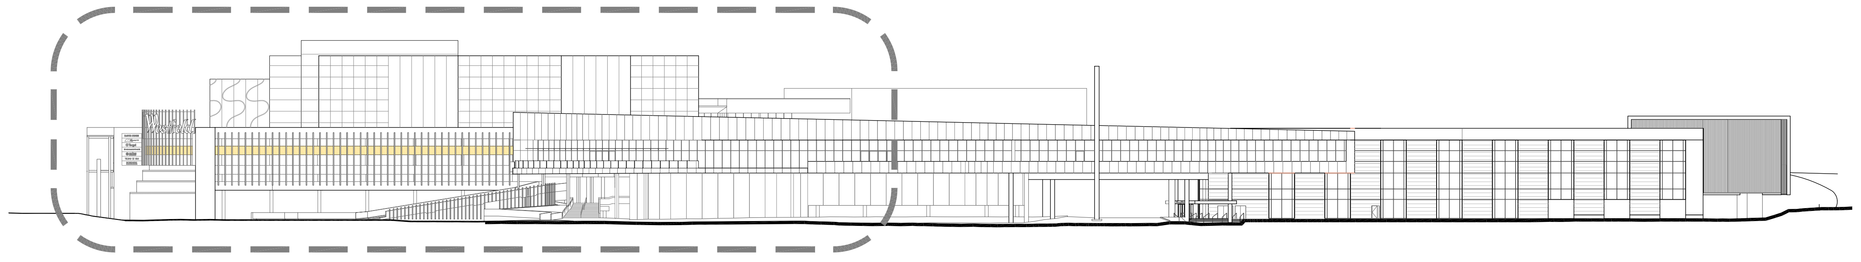

2 OVERALL NORTH ELEVATION
1:500

LEVEL 2 BOWLING - DEVELOPMENT APPLICATION - JULY 2010
PARK AVENUE ELEVATION

WESTFIELD KOTARA

Scale: 1:200, 1:500	Project No: 13132
Cad file reference	Date: July 2010
Drawing no.: KO-01.1012	Revision: A

DEVELOPMENT APPLICATION

Westfield
Westfield Design & Construction Pty Limited