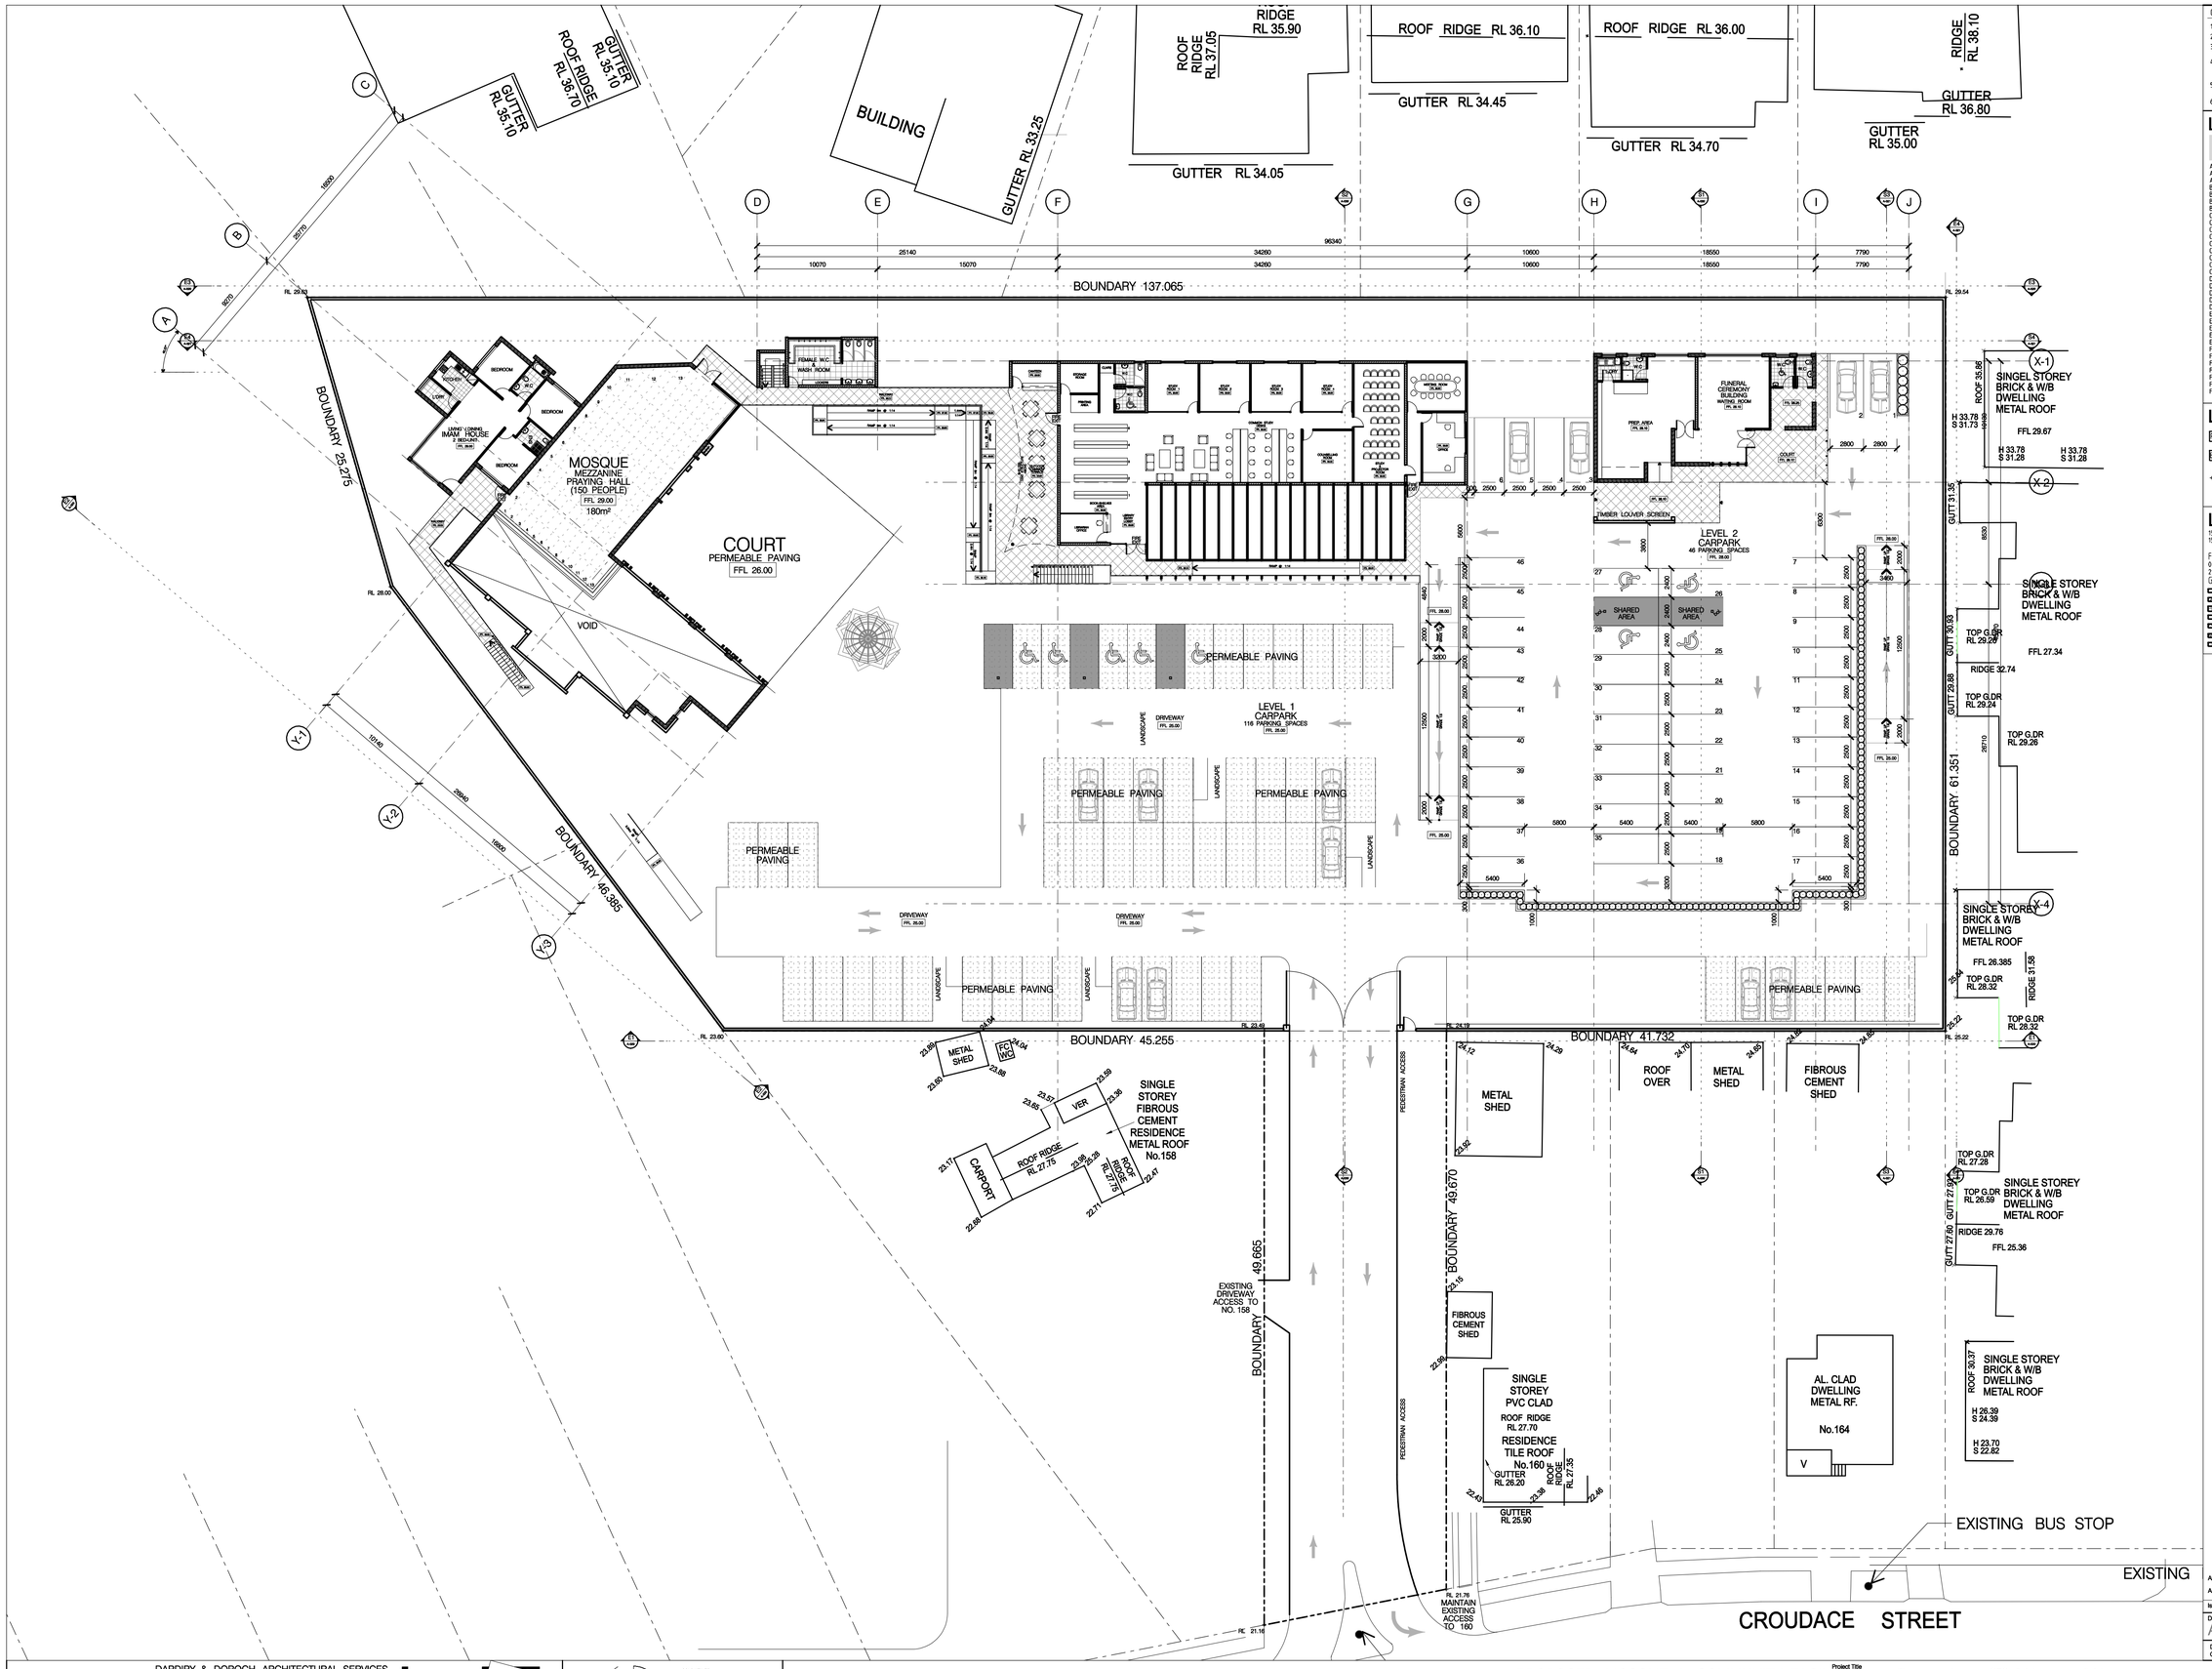


GENERAL NOTES

1. ALL DIMENSIONS AND SIZES ARE IN MILLIMETRES.
2. DO NOT SCALE DRAWINGS.
3. ALL WALL THICKNESSES DIMENSIONED OR NOTED ARE NOMINAL SIZES ONLY.
4. INFORMATION INDICATED IN THIS DOCUMENT MAY BE CRUCIAL TO THE SAFE AND PROPER FUNCTIONING OF THE PROJECT. DO NOT ALTER ANY ASPECT WITHOUT REFERENCE TO THE ARCHITECT.
5. READ THIS DRAWING IN CONJUNCTION WITH RELEVANT CONSULTANT DRAWINGS AND SPECIFICATIONS.
6. INFORM THE ARCHITECT OF ANY DISCREPANCIES.

## LEGEND - GENERAL

EXISTING AREAS - UNALTERED

| | | | |
|---|---|---|---|
| AC | AIR CONDITIONING | FIP | FIRE INDICATOR PANEL |
| A/L | AIRLOCK | FNC | PREF METAL POOL FENCE |
| AP | ACCESS PANEL | FW | FLOOR WASTE |
| BCT | BABY CHANGE TABLE | GL | GLAZING |
| BFW | BUCKET TRAP FLOOR WASTE | GMS | GALVANISED MILD STEEL |
| BOL | BOLLARD | HWU | HOT WATER UNIT |
| BTM | BITUMIN / KOTMIX TOPPING | KE | KITCHEN EXHAUST |
| CFC | COMPRESSED FIBRE CEMENT | MAT | PEDIMAT |
| CG | CORNER GUARD | MD | METAL DECK ROOF |
| CJ | CONTROL JOINT | MJ | MOVEMENT JOINT |
| CON | CONCRETE FINISH | PAV | PAVING |
| COS | CONFIRM ON SITE | PC | POWDERCOAT |
| CPT | CARPET | PLT | PLANTER / SOFT LANDSCAPE |
| CRW | COOL ROOM WALL | PR | PROTECTION RAIL |
| CTH | CANVAS / SAILCLOTH | RWH | RAIN WATER HEAD |
| CWM | CHAIN WIRE MESH | SC | STEEL COLUMN |
| DO | DRAINAGE OUTLET | SFL | STRUCTURAL FLOOR LEVEL |
| DP | DOWN PIPE | SFW | SEALED FLOOR WASTE |
| DPC | DAMP PROOF COURSE | SH | SECURITY SHUTTERS |
| DPS | DOWN PIPE AND SUMP | SS | STAINLESS STEEL |
| DWE | DISHWASHER EXHAUST | SSG | STAINLESS STEEL GRATE |
| EDP | EXISTING DOWNPIPE | SSHR | STAINLESS STEEL HANDRAIL |
| EFL | EXISTING FLOOR LEVEL | TD | TUNDISH |
| EJ | EXPANSION JOINT | TL | TOILET EXHAUST |
| ESC | EXISTING STEEL COLUMN | TP | TRUNK |
| EXP | EPOXY FINISH | TBR | TIMBER BUFFER RAIL |
| FC | FIBRE CEMENT | TMB | TIMBER |
| FEL | FINISHED CEILING LEVEL | TWI | TACTILE WARNING INDICATOR |
| FD | FIRE DOOR | U/SR | UNDERSIDE OF ROOF |
| FFL | FINISHED FLOOR LEVEL | VP | VENT PIPE |
| FH | FIRE HYDRANT | WPM | WATERPROOF MEM |
| FHR | FIRE HOSE REEL | W | WHEEL STOP |
| FE | FIRE EXTINGUISHERS | WS | WALL STIFFENER |

## LEGEND

| | |
|---|---|
| RL 6.840 | NEW LEVEL |
| ERL 6.840 | EXISTING LEVEL |
| RL 6.840 | NEW SPOT LEVELS |
| ERL 6.840 | EXISTING SPOT LEVELS |

## LEGEND - WALL CODES

15.2 MASONRY TYPE AS FOLLOWS:
15 NOMINAL WIDTH IN CENTIMETRES
2 MASONRY FRL

FRL CODES

| | | | | | |
|---|---|---|---|---|---|
| 0 | 0/0/0 | 1 | 60/60/60 | 1½ | 90/90/90 |
| 2 | 120/120/120 | 3 | 180/180/180 | | |

GRAPHICS

| | | | |
|---|---|---|---|
| BLK | BLOCKWORK | GL | GLAZED WALL |
| BRK | BRICKWORK | | EXISTING WALLS |
| RC | REINFORCED CONCRETE | | EXISTING WALLS DEMOLISHED |
| S-W | STUD WALL PAINT FINISH | | |
| ECRW | EXIST COOLROOM PANEL | | ELEMENTS OVER |
| CRW | COOLROOM PANELS | ATM | AIR-TIGHT MASONRY |
| CPI | COOLROOM PANEL WALL | FH | FULL HEIGHT |

| Issue | Amendment | Date |
|---|---|---|
| A2 | ISSUED FOR AUTHORITY APPROVAL | 18/02/2011 |
| A1 | ISSUED FOR AUTHORITY APPROVAL | 28/07/2010 |

Drawing Status: AUTHORITY APPROVAL

Designed By: / Checked By: NAME SURNAME

This drawing is protected by copyright. It may only be used for the purpose for which it is issued

DARDIRY & DOROCH ARCHITECTURAL SERVICES
ABN: 44 832 054 816
6 / 22 Swete Street
Lidcombe 2141
Phone: 0406360260
Fax: 02 80605531
email: mail@dardirydoroch.com

D&D DARDIRY & DOROCH ARCHITECTURAL SERVICES

hakim hamzah

CONSULTANTS
NSW ARCHITECTS REGISTRATION BOARD
R.A.I.A
email: hharch@msn.com

CLIENT
**NEWCASTLE MUSLIM ASSOCIATION**
E-MAIL : –

Project Title: PROPOSED MOSQUE & COMMUNITY FACILITIES
Location: 158A 164 CROUDACE ROAD ELERMORE VALE 2287
Project No: 200901106

Scale: 1:250 @A1, @A3

0 2.5 5 7.5 10 12.5 25m

Drawing Title: UPPER GROUND PLAN

Printed By: $USER$ File: $FILEABBREV$

Date Printed: 18/02/2011 Drawing No: A-012 Issue: A2