Appendix 1 –

Existing Site/Demolition Plan (not to scale) and Photographs (not to scale) and Photographs

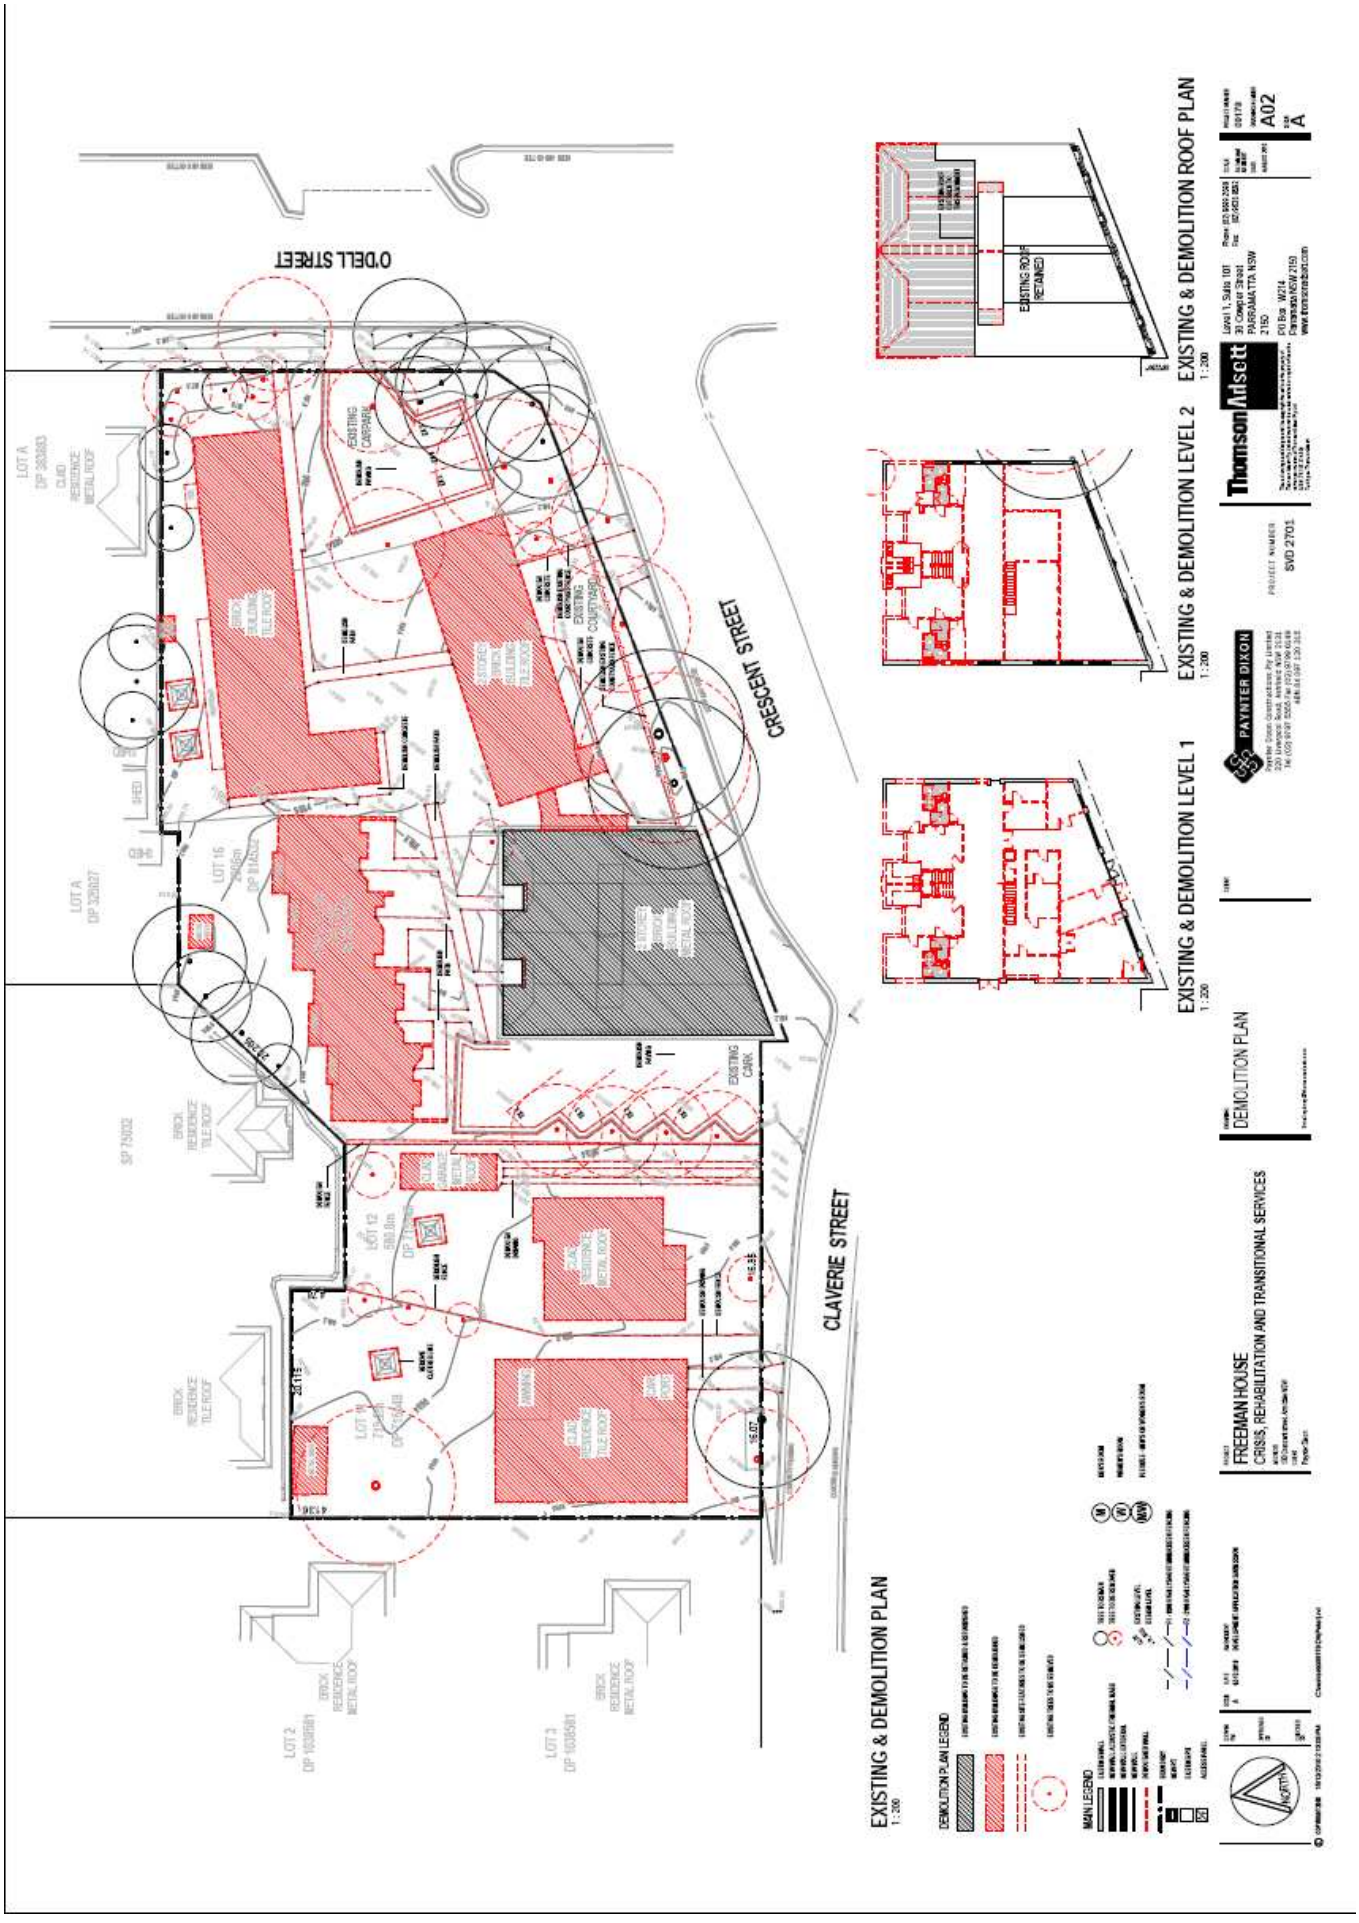
O'DELL STREET
CRESCENT STREET
CLAVERIE STREET
EXISTING & DEMOLITION PLAN
1:200
EXISTING & DEMOLITION LEVEL 1
1:200
EXISTING & DEMOLITION LEVEL 2
1:200
EXISTING & DEMOLITION ROOF PLAN
1:200
EXISTING ROOF RETAINED
DEMOLITION PLAN
DEMOLITION PLAN LEGEND
MAIN LEGEND
FREEMAN HOUSE
CRISIS, REHABILITATION AND TRANSITIONAL SERVICES
PAYNTER DIXON
Thomson Adsett
A02

Freeman House - Trim's Store (now offices and amenities)

Trim's Store façade

Trim's Store – photo c.1911 (Armidale and District Historical Society)

Old stone kerbing, Crescent Street (north) adjoining site

Trim's Store: View north elevation of building in 1991 (S Gow)

View looking north in Crescent Street, 1991 (S Gow)

Old signage on East elevation of Trim's Store

Trim's Store – significant view from Crescent / Barney Street

Freeman House – 7 space off street parking adjoining Trim's Store off Claverie Street

Freeman House - Crescent Street frontage

Freeman House - Amenities and Dining Building off O'Dell Street

Freeman House - O'Dell Street car parking

1 Claverie Street

3 Claverie Street

View of rear of site taken from frontage of 230 Rusden Street (existing house at 1 Claverie Street with red roof in background)

Adjacent Villa development to north of site, 230 Rusden Street

Claverie Street looking east, taken from west of the site, Trim's Store building visible through trees

View of rear of site from frontage to 228 Rusden Street (existing transitional unit with red roof in background)