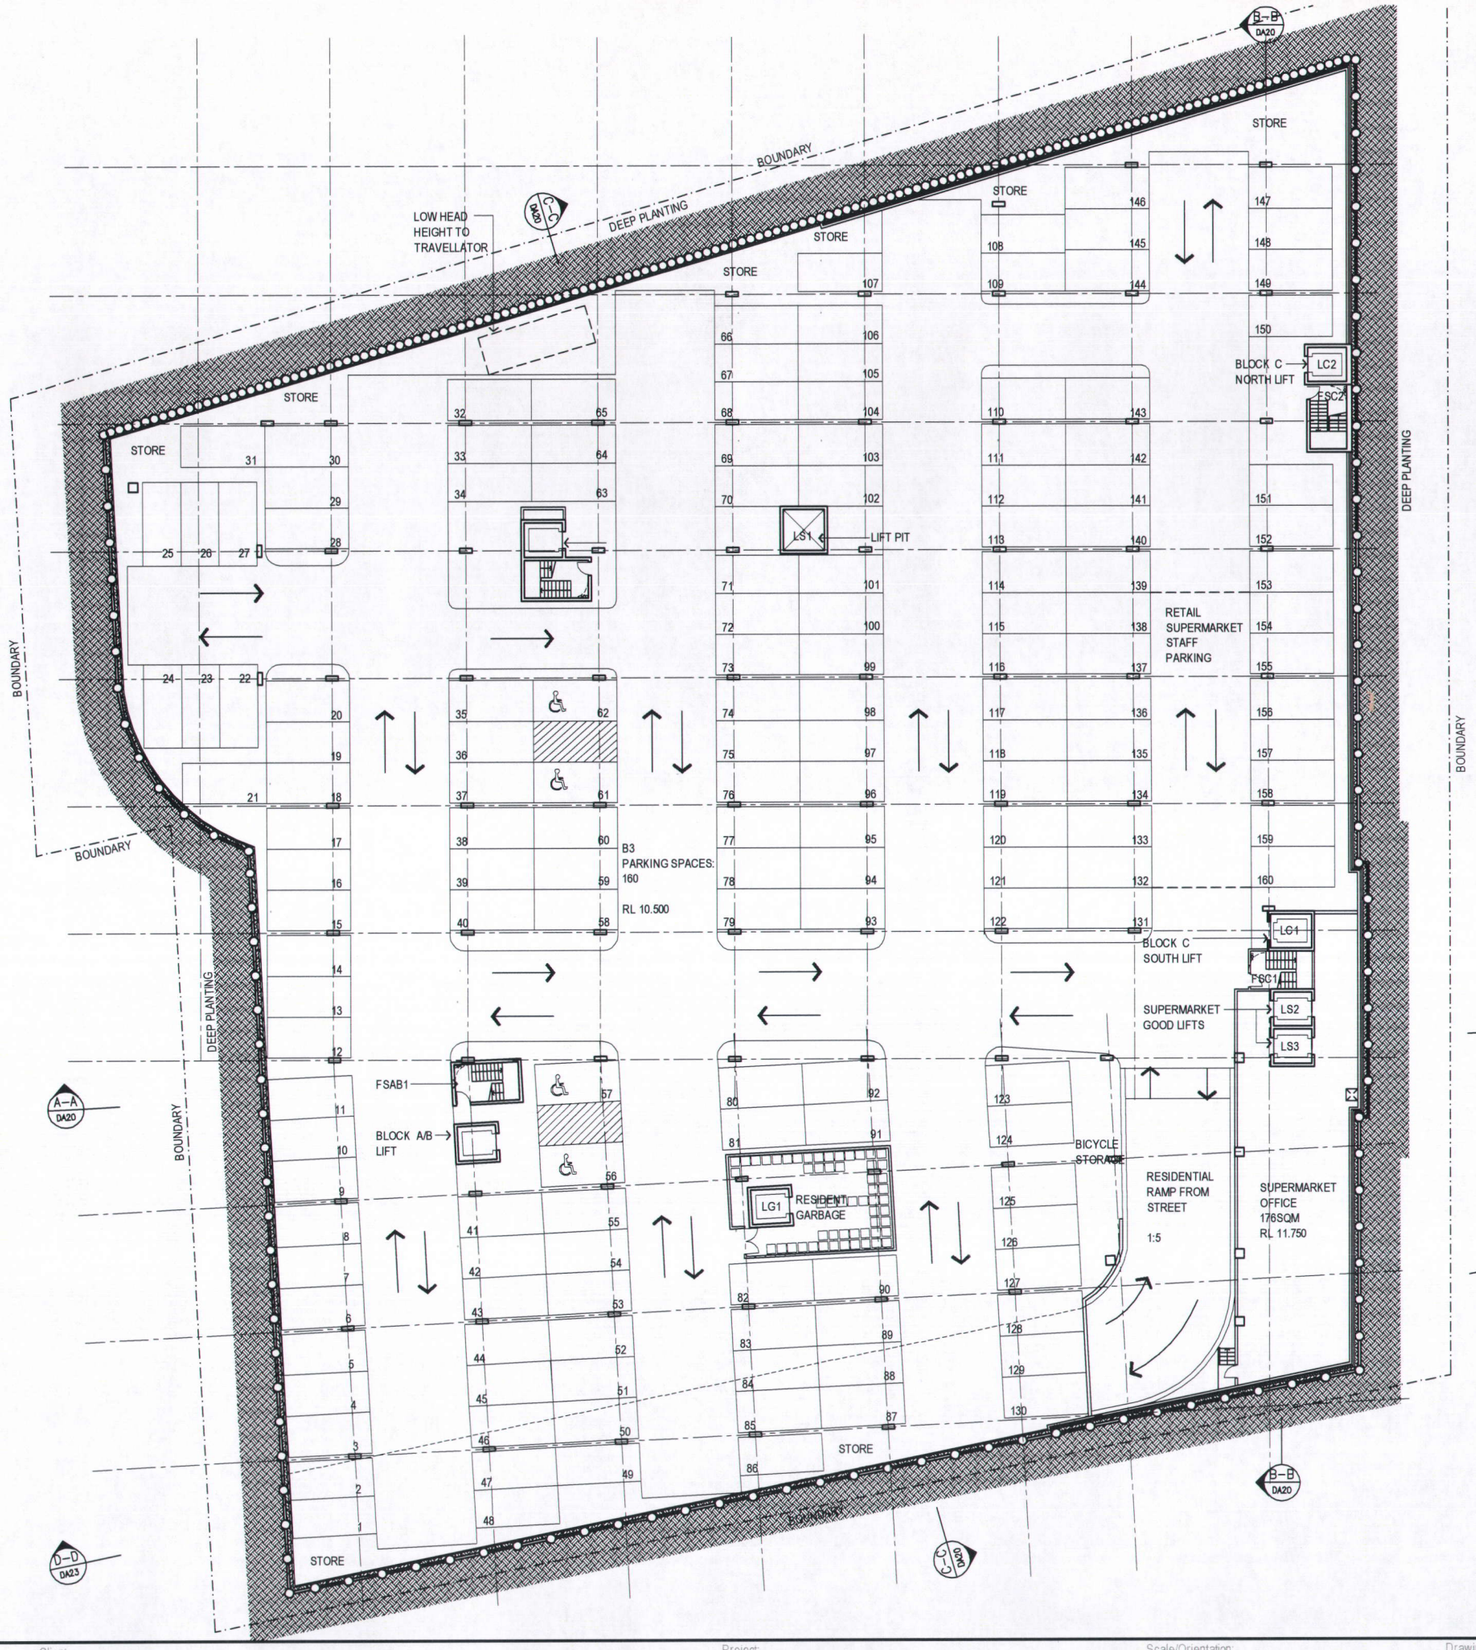

PROPOSED PARKING SPACES

	SUPERMARKET, RETAIL	RESIDENTIAL
B1-MEZZANINE	50	
B1	50	
B2	137	
B3		160*
SUB-TOTAL	237	160
TOTAL		397

DCP REQUIREMENT

RETAIL / SHOP	251
RESIDENTIAL	146
TOTAL	397

* RESIDENTIAL PARKING: 146 SPACES
RETAIL, SUPERMARKET STAFF PARKING: 14 SPACES

document was
urstville City C
28 MAR

Architects
Kann Finch Group
50 Carrington Street, Sydney NSW Australia
Nominated Architect: Ian Armstrong 7260
T: 02 9299 4111 F: 02 9290 1481

Client
Kingsgrove Village Apartments Pty. Ltd.
Kingsgrove Retail Management Pty. Ltd

Project:
Mashman Pottery
11 Mashman Ave
KINGSGROVE

Scale/Orientation:
N
0 2 4 6 8 10m

Drawing:
BASEMENT 3

Project Number: Drawing Number:
6126 - DA05

Issue & Date: (0A) 23.03.11

K:\Arch\Mashman Development\6126\CAD\Dwg\Plotfiles\BOUND\110318 - Issue to Traffic Consultant\6126-DA05.dwg