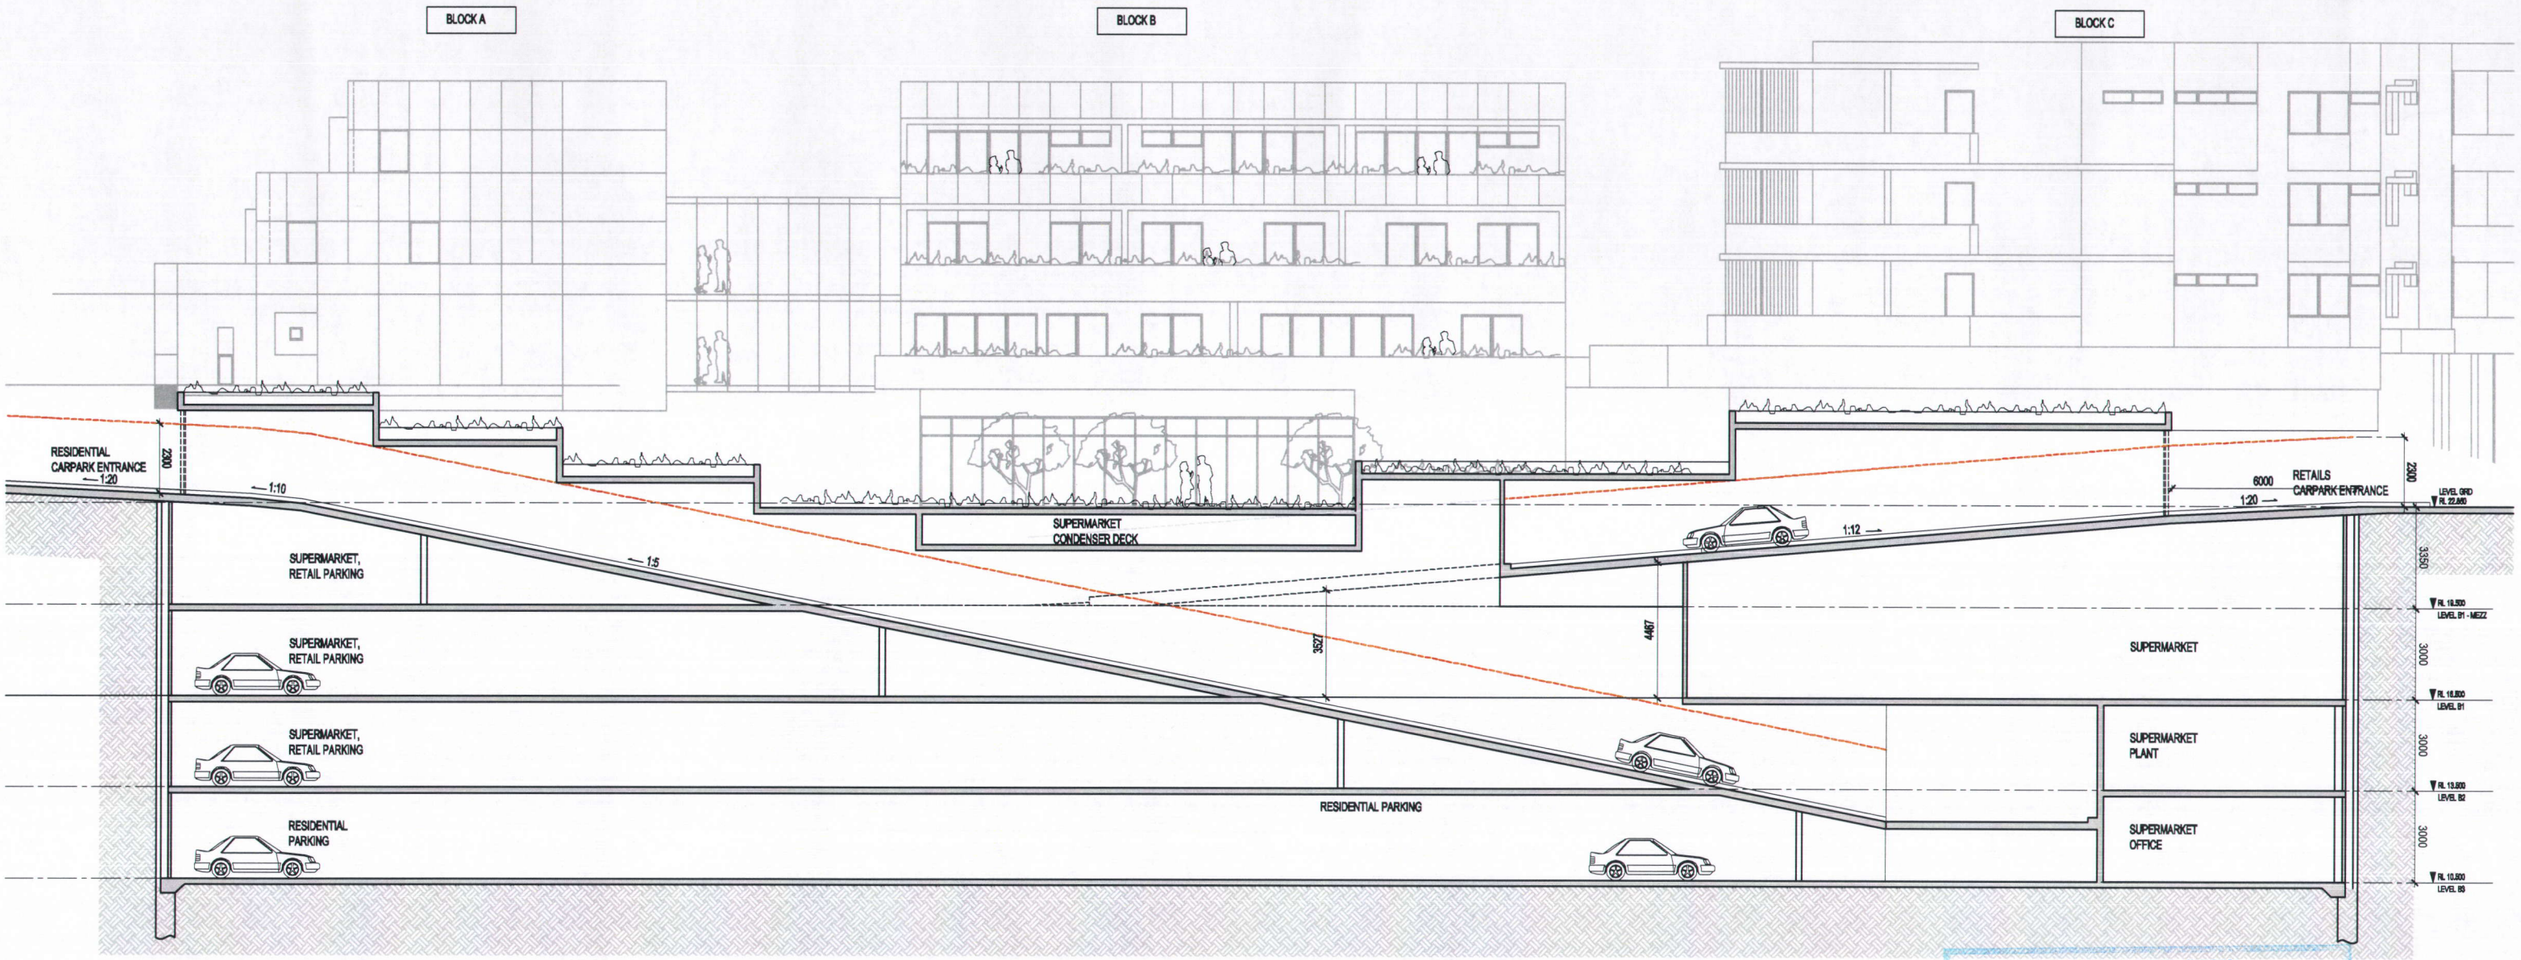

SECTION D-D

RECEIVED
This document was received by
Hurstville City Council
2 MAR 2011
and relates to:
Hurstville City Council

Architects
Kann Finch Group
50 Carrington Street, Sydney NSW Australia
Nominated Architect: Ian Armstrong 7260
T: 02 9299 4111 F: 02 9290 1481

Client
Kingsgrove Village Apartments Pty. Ltd.
Kingsgrove Retail Management Pty. Ltd

Project:
Mashman Pottery
11 Mashman Ave
KINGSGROVE

Scale/Orientation:
0 1 2 3 4 5m

Drawing:
RAMP PROFILE

Project Number: Drawing Number:
6126 - DA23

Issue & Date: (XX) 23.03.11

K:\Arch\Mashman Development\6126\CAD\Dwg\Plotfiles\BOUND\110318 - Issue to Traffic Consultant\6126-DA23.dwg