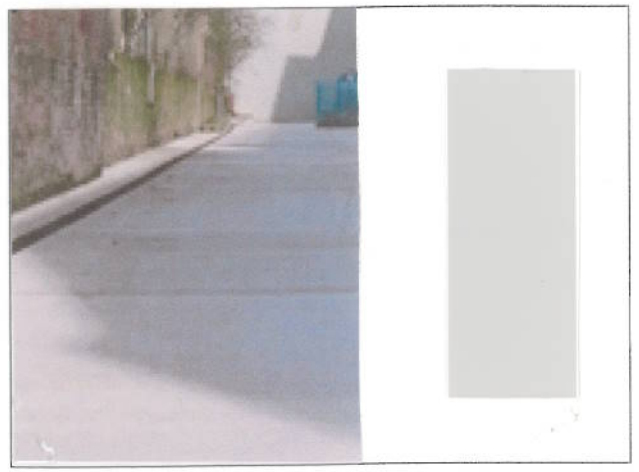

CON:01 CONCRETE FINISH

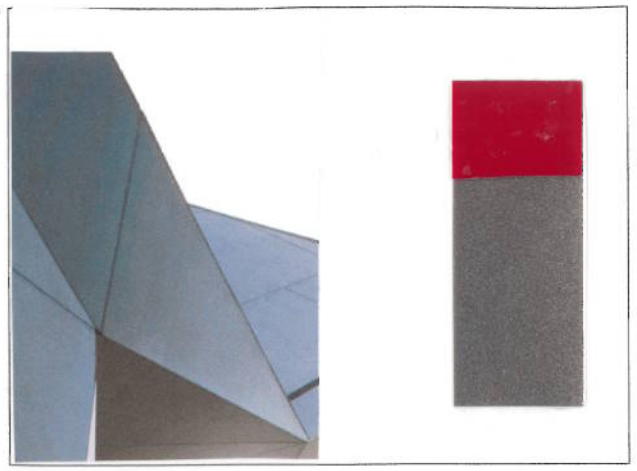

FC:01 FIBRE CEMENT SHEETING

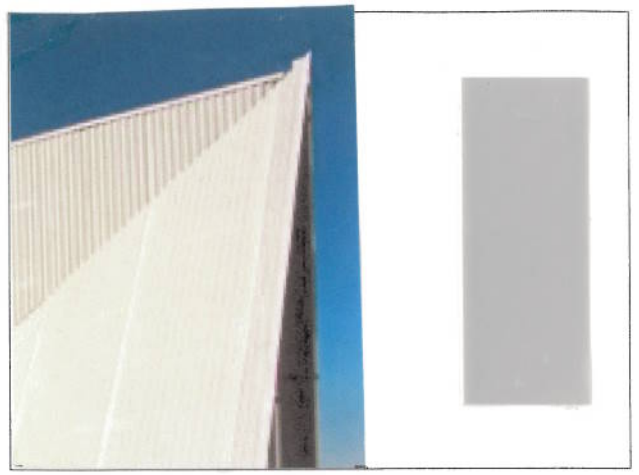

CD:01 COLORBOND MINI ORB SHEETING

RB:01 CEMENT RENDERED HEBEL BLOCKWORK

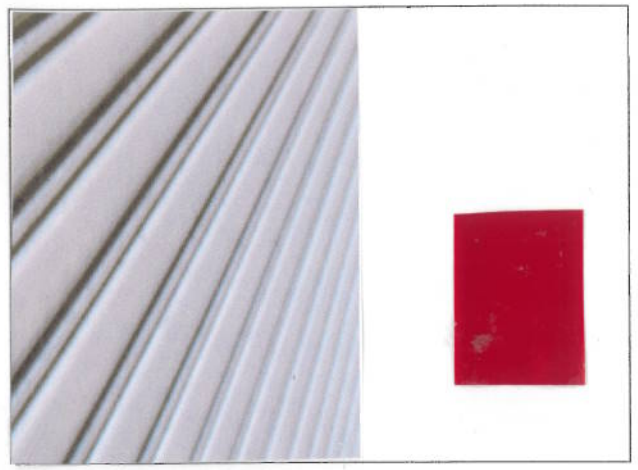

RS:01 MECHANICAL ROLLER SHUTTER DOOR

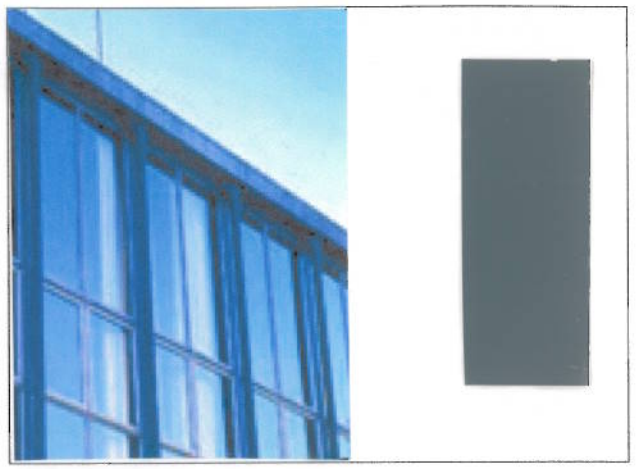

GL:01 ALUMINIUM FRAMED SAFETY GLAZING SYSTEM

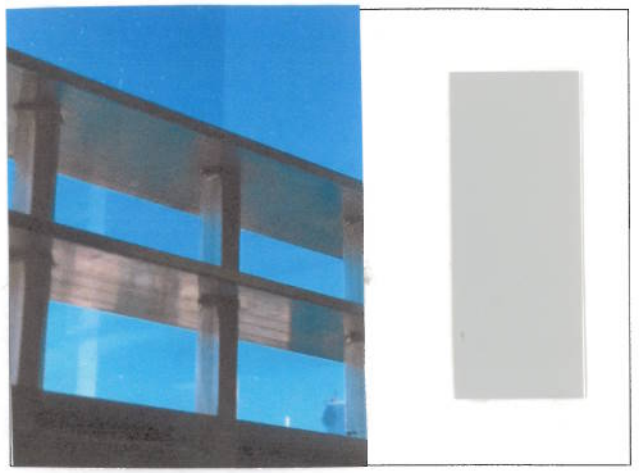

SCN:01 HI-LIGHT SYSTEM SUN CONTROL LOUVRE SCREEN

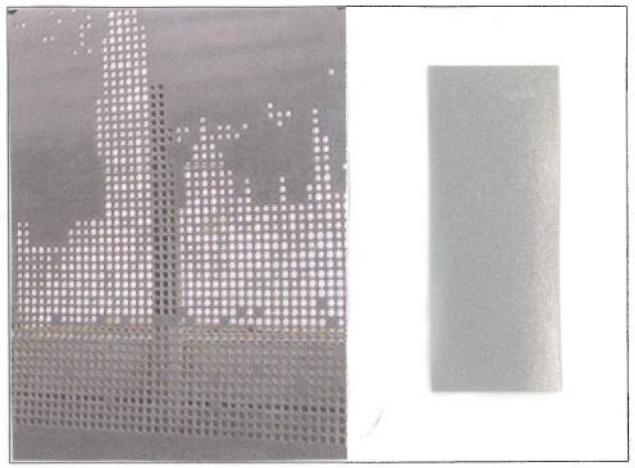

SCN:02 PERFORATED METAL SCREEN

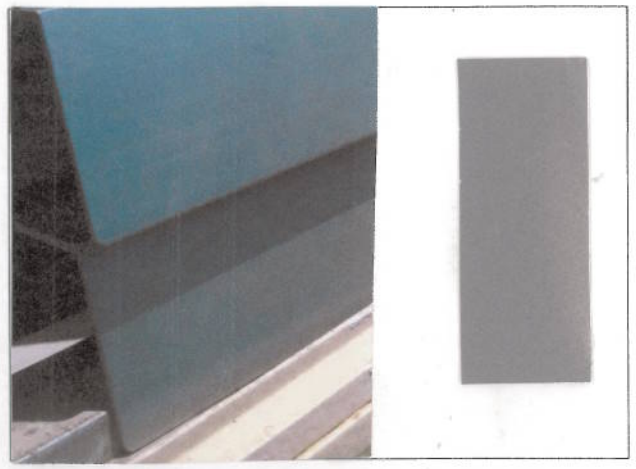

AL:01 HI-LIGHT SYSTEM ALUMINIUM LOUVRES

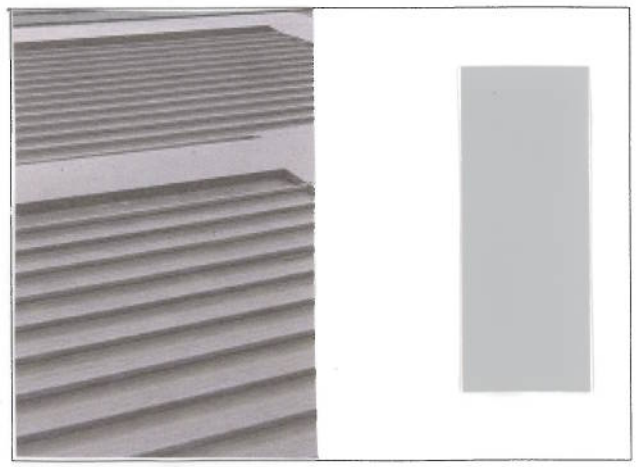

RF:01 LYSAGHT KLIP-LOK STEEL ROOF SHEETING

MG:01 METAL GATES ON AUTOMATED SECURITY SYSTEM

BAL:01 BRUSHED STEEL BALAUSTRADE

AMENDMENTS

No	Item	Drawn	Date
A	ISSUE FOR COORDINATION	V.S	27.11.09
B	PRE DA ISSUE	N.U	11.01.10
C	DA ISSUE	N.U	27.01.10

CONSULTANTS

STRUCTURAL
Hyder Consulting
L 5 141 Walker St North Sydney 2060
Phone: 61 2 9907 9000
Fax: 612 9907 9001
Email: adrian.bull@hyderconsulting.com

MECHANICAL,HYDRAULIC, FIRE AND LIFT
Donnelley Simpson Cleary
59 Hill St, Roseville NSW 2069
Phone: 61 2 9416 1177
Fax: 612 9416 8251
Email: robert.sigley@dsc.com.au

ENERGY
Heggies
2 Lincoln St Lane Cove NSW 2066
Phone: 61 2 9427 8100
Fax: 61 2 9427 8200
Email: david.geiger@heggies.com

BUSHFIRE
Bushfire Protection Planning
55 Long Rd Centennial Park NSW 2021
Mobile: 0400 5598 45
Fax: 61 2 9360 3367
Email: bruce@bushfireprotectionplan.com.au

CIVIL, TRAFFIC
TTW (NSW)Pty Ltd
L 3 49 Chandos St St Leonards 2065
Phone: 61 2 9439 7288
Fax: 612 9439 3146
Email: paul_vannouelee@ttw.net.au

ELECTRICAL
Jim Hatz & Associates
Suite 3 Level 9, 1 Chandos St, St Leonards 2065
Phone: 61 2 9437 1000
Fax: 612 9437 1020
Email: jim@jhhatz.com

BCA CONSULTANCY
Dix Gardner
Level 4, 155 Castlereagh Street, Sydney NSW 2000
Phone: 61 2 92793651
Fax: 61 2 9279 3686
Email: sc@dixgardner.com.au

FLORA & FAUNA
Banksia Ecology Pty Ltd
Level 4, 155 Castlereagh Street, Sydney NSW 2000
Phone: 61 2 92790657
Fax: 61 2 9279 3686
Email: sc@dixgardner.com.au

LANDSCAPE
Taylor Brammer Landscape Architects
218 Oxford St, Woollahra, NSW 2025
Phone: 612 9357 8866
Fax: 61 2 9357 8155
Email: sydney@taylorbrammer.com.au

ARBORIST
Urban Tree Management Australia Pty Ltd
65 Excelsior Street, Merrylands, NSW 2160
Phone: 61 2 9760 1389
Fax: 61 2 9760 1102
Email: admin@utma.com.au

CALDIS COOK GROUP
ACN 051 302 900

ARCHITECTS
LEVEL 2
45 CHIPPEN STREET
CHIPPENDALE
NSW 2008
TEL. (02) 9319 3677
FAX. (02) 9319 3577
Email: projects@caldiscook.com
www.caldiscook.com

Nominated Architect:
Stephen Caldis, No.4265

DRAWN V.S, AK, NU
DESIGNED JENNY FAY
DRG CHECK HISHAM NOORI
DESIGN CHECK HISHAM NOORI
APPROVED DATE

Ku-ring-gai Council
SERVIENDO SUPERNO

CLIENT
KU-RING-GAI COUNCIL

PROJECT
NEW WORKS DEPOT
SUAKIN ST, PYMBLE

DRAWING
PROPOSED EXTERNAL FINISHES COLOURBOARD

STATUS
DEVELOPMENT APPLICATION

PROJECT NO.
08-182

DWG NO. DA-021

SCALE NTS

REV C