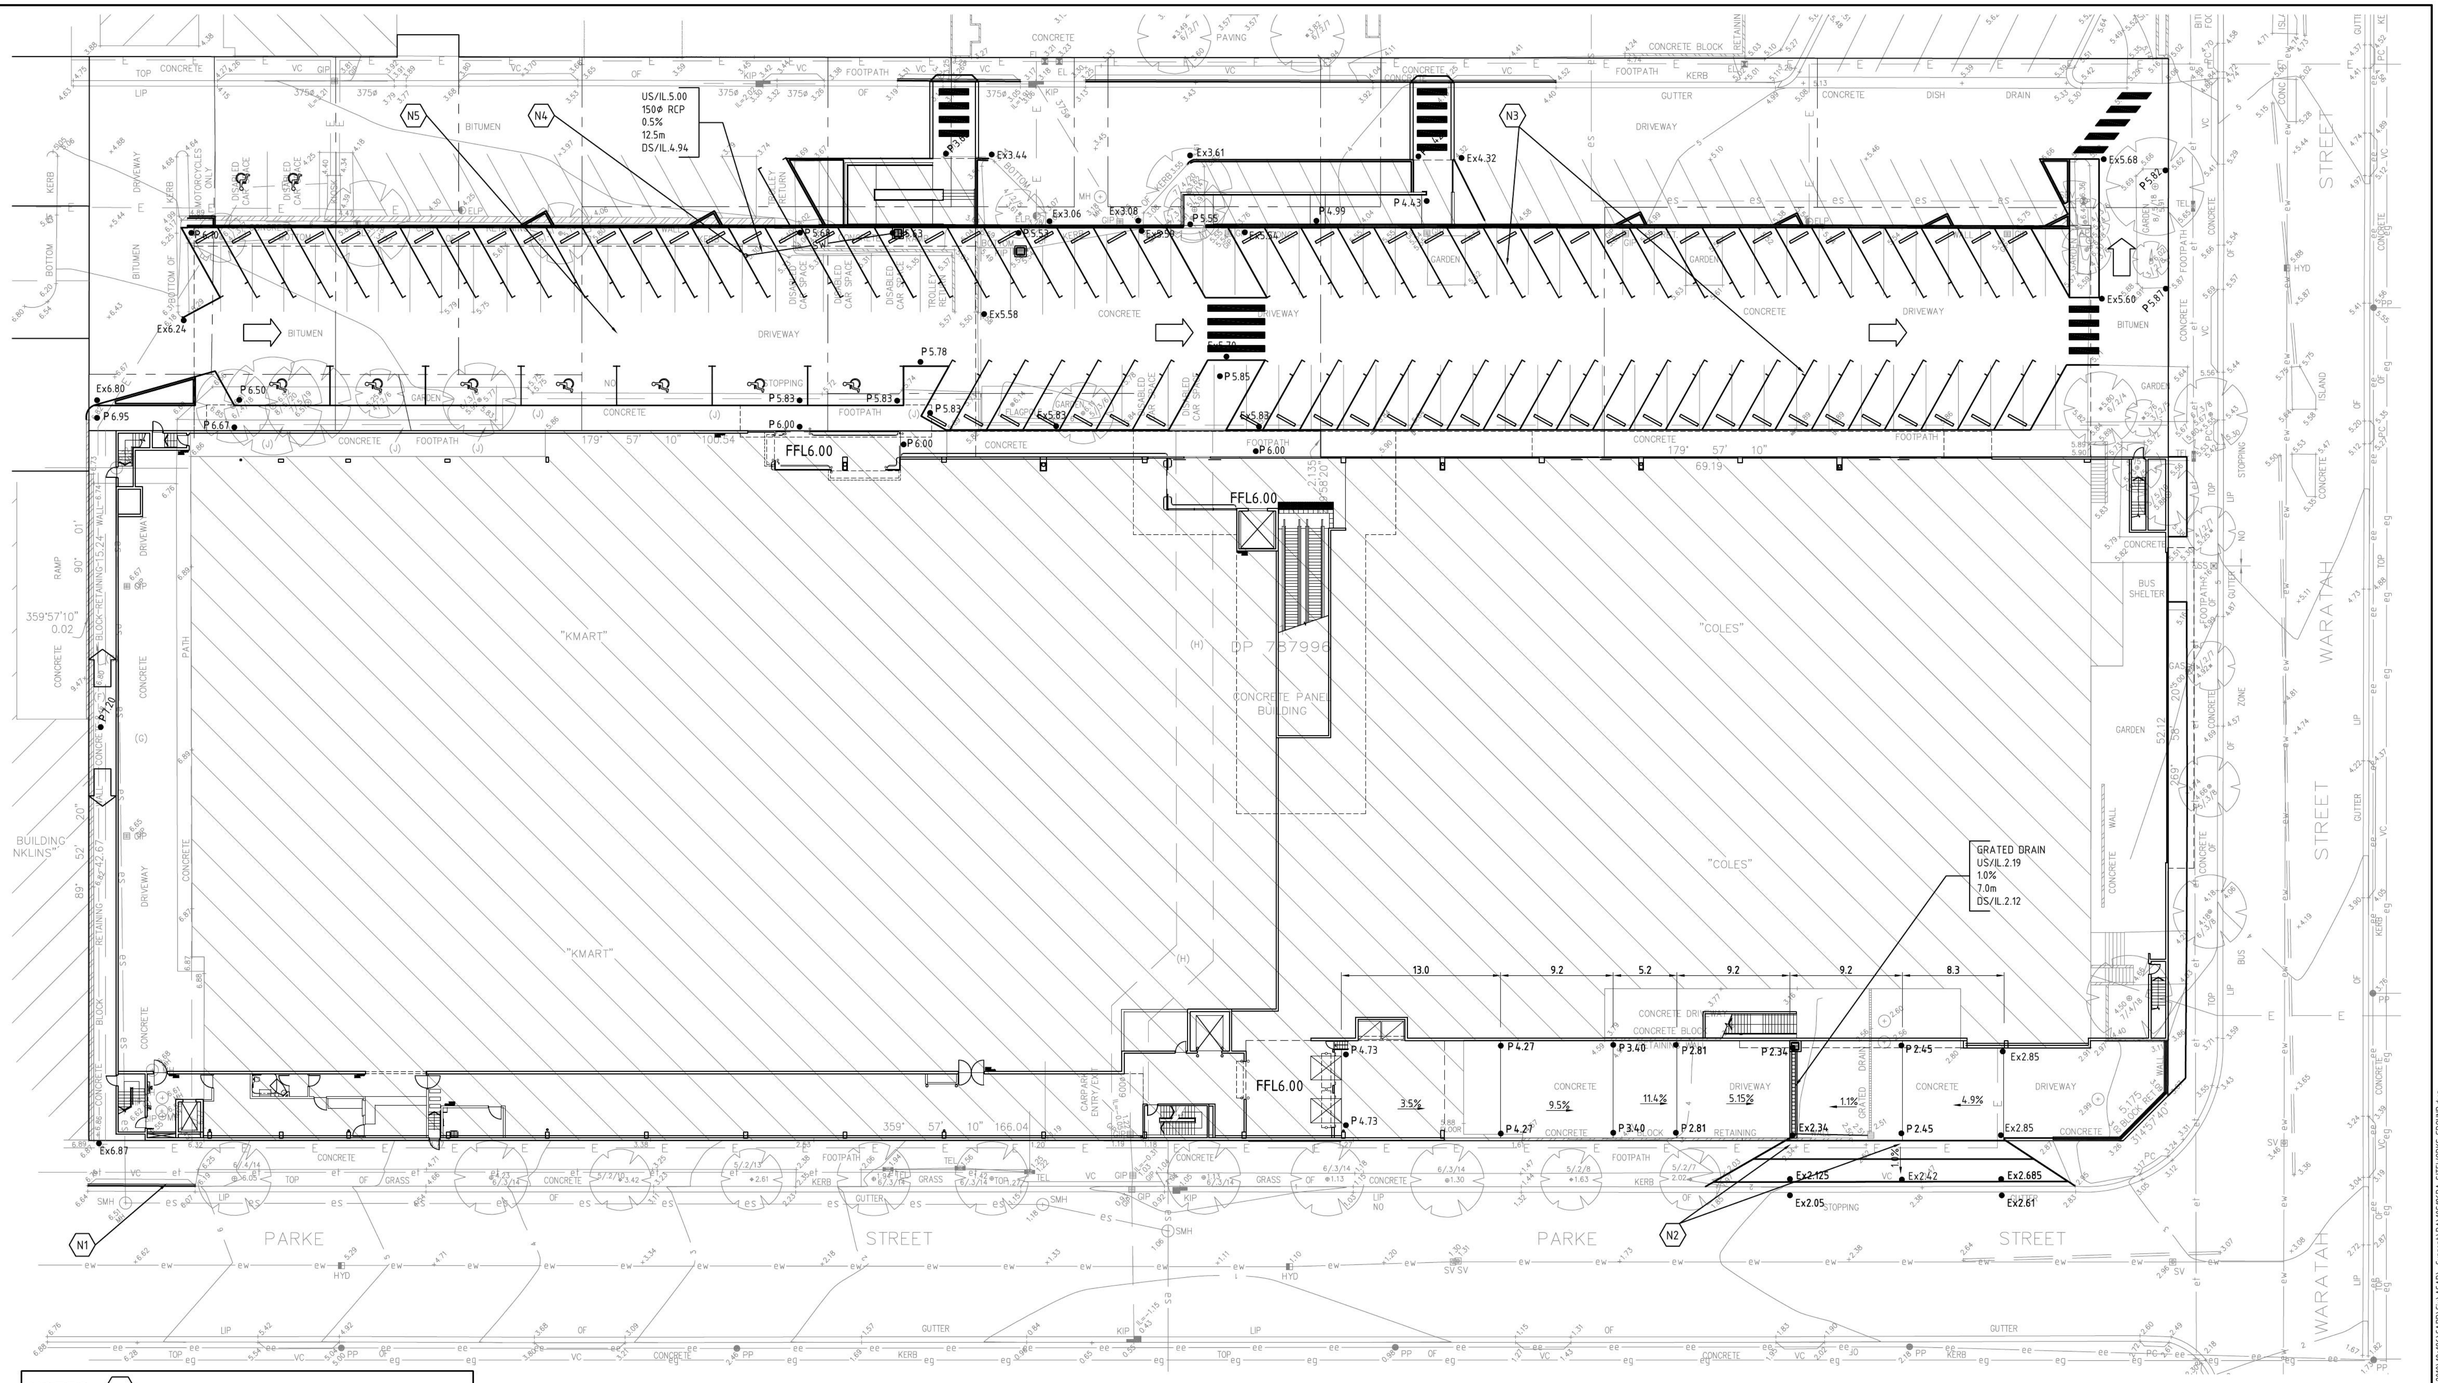

NOTES

N1. REINSTATE KERB AND GUTTER TO BLUE MOUNTAINS CITY COUNCIL STANDARDS.

N2. ADJUST LOADING DOCK DRIVEWAY TO BLUE MOUNTAINS CITY COUNCIL STANDARDS. PROVIDE 1.5m FOOTPATH WITH MAXIMUM 2.5% CROSS FALL IN VERGE CROSSING.

N3. RELINEMARK PARKING BAYS OVER EXISTING SUSPENDED SLAB.

N4. PROVIDE STORMWATER DROP PIPE ON COLUMN UNDER AND CONNECT TO BASEMENT STORMWATER SYSTEM.

N5. CONSTRUCT NEW SUSPENDED SLAB OVER BASEMENT EXTENSION.

PRELIMINARY - NOT FOR CONSTRUCTION

Rev	Amendment / Reason For Issue	Date	Drawing Completed by	Designed & Checked by	Verified by X = Not verified	Issue Authorised (*)
C	RE-ISSUED FOR DA	18.01.11	RAS	SRW		
B	ISSUED FOR DA	12.08.10	RAS	SRW		
A	ISSUED FOR REVIEW	04.08.10	RAS	SRW		

Copyright
This drawing remains the property of Hughes TruemanPty. Ltd. It may only be used for the purpose for which it was commissioned & in accordance with the terms of engagement for that commission. Hughes Trueman denies any liability or responsibility for loss or damage caused by the inappropriate use of this drawing.

* Drawing Status Warning: Unless there is an authorised Hughes Trueman signature at *, this drawing is not authorised for issue.

This Drawing may have been prepared using COLOUR, and may be incomplete if copied to BLACK & WHITE

5 0 5 10 15
Plan Scale 1:250 @ A1

North

HughesTrueman
Consulting Engineers Planners & Managers
Branches @ St Leonards Parramatta Canberra Wagga Wagga
CONSULT AUSTRALIA Member Firm
ABN 53 831 529 091
Level 2, 60 Pacific Hwy, PO Box 151, ST LEONARDS NSW 2065
T +61 2 9439 2633 F +61 2 9438 4505 stleonards@hughestrueman.com.au

Project
RETAIL REDEVELOPMENT
CNR PARKE & WARATAH ST
KATOOMBA

Client
FABCOT PTY LTD

Architect/Project Manager
D + R ARCHITECTS

Drawing Title
GROUND LEVEL SITEWORKS AND STORMWATER PLAN

Drawing No.
10S186C-DAC02

Sheet 02 Of 04

Rev C

300mm A1 SHEET

Date: 18-1-11 Time: 3:45pm Plotted By: rstraughton Filename: P:\S1_Leonards\2010\10s186\CAD\DWG\ARCHICAD\Current\DA\10S186DA SITEWORKS GROUND.dwg