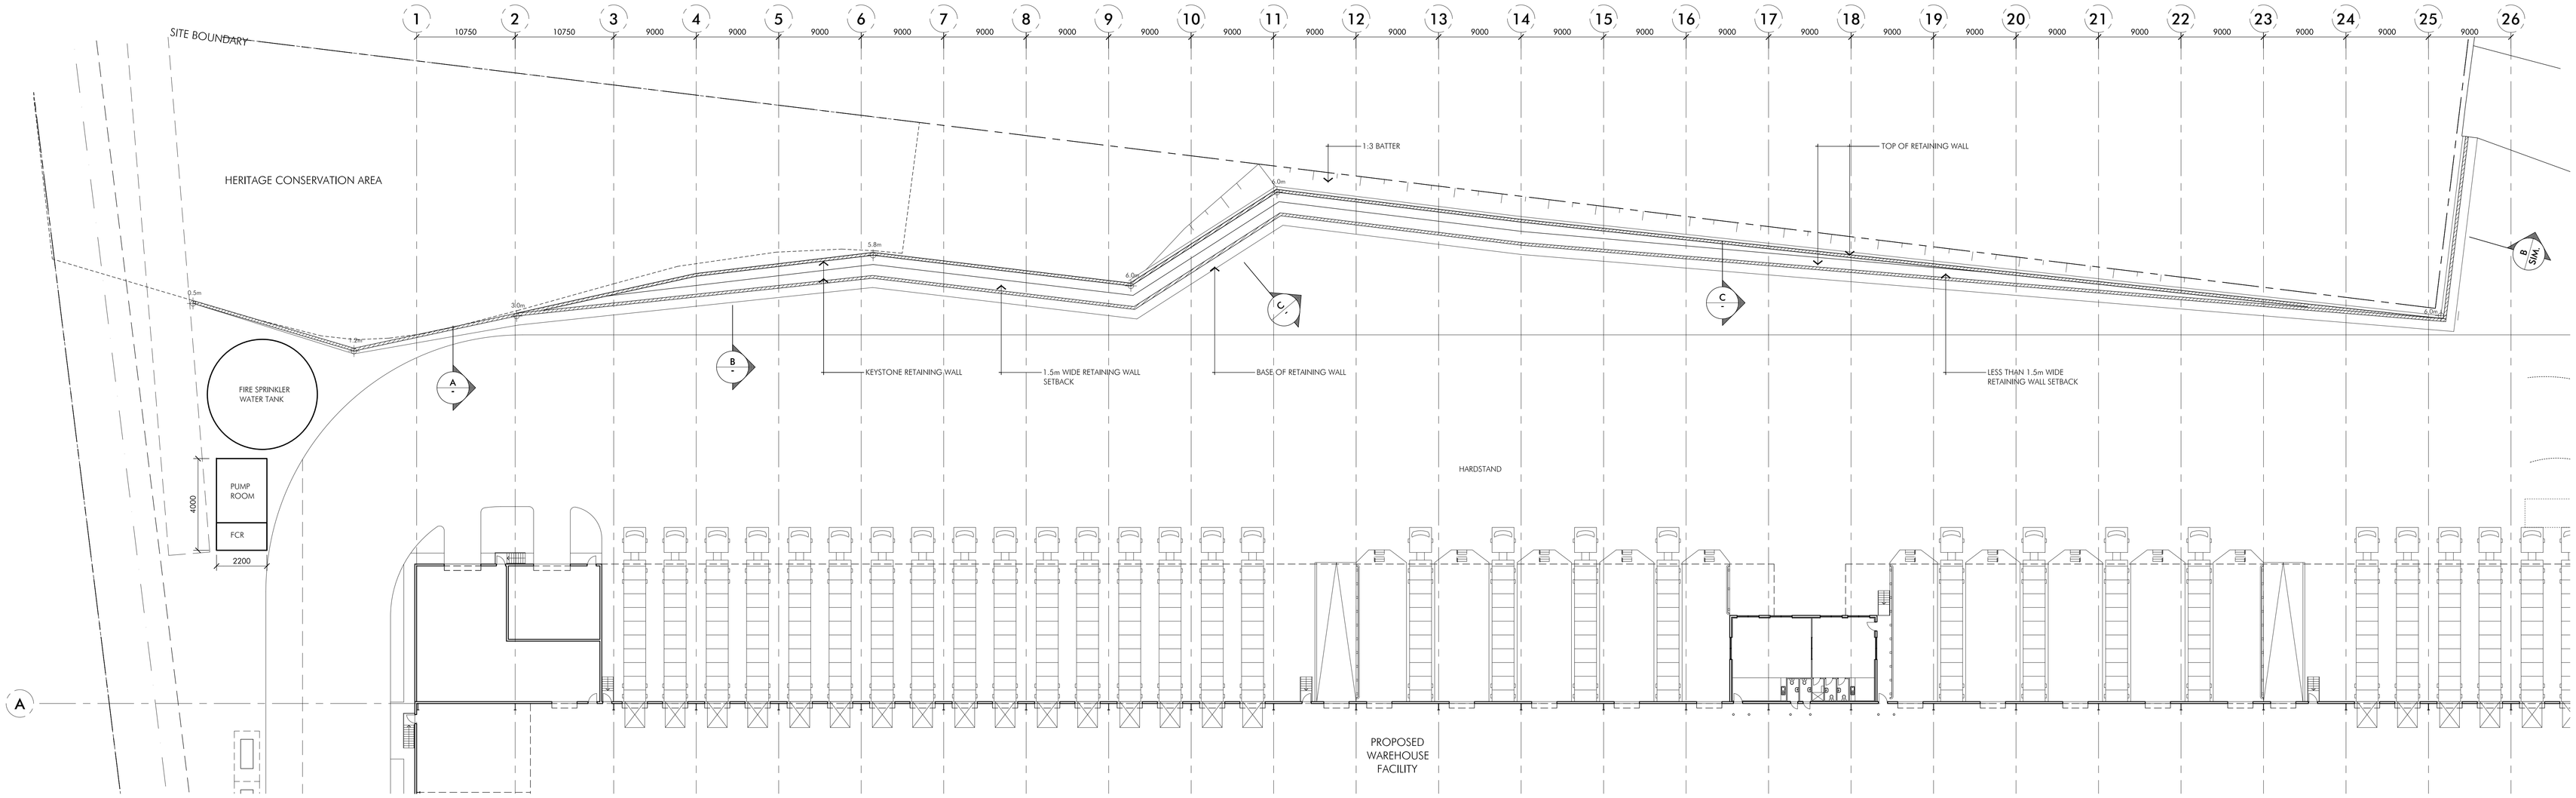

1 Retaining Wall Plan
1:250

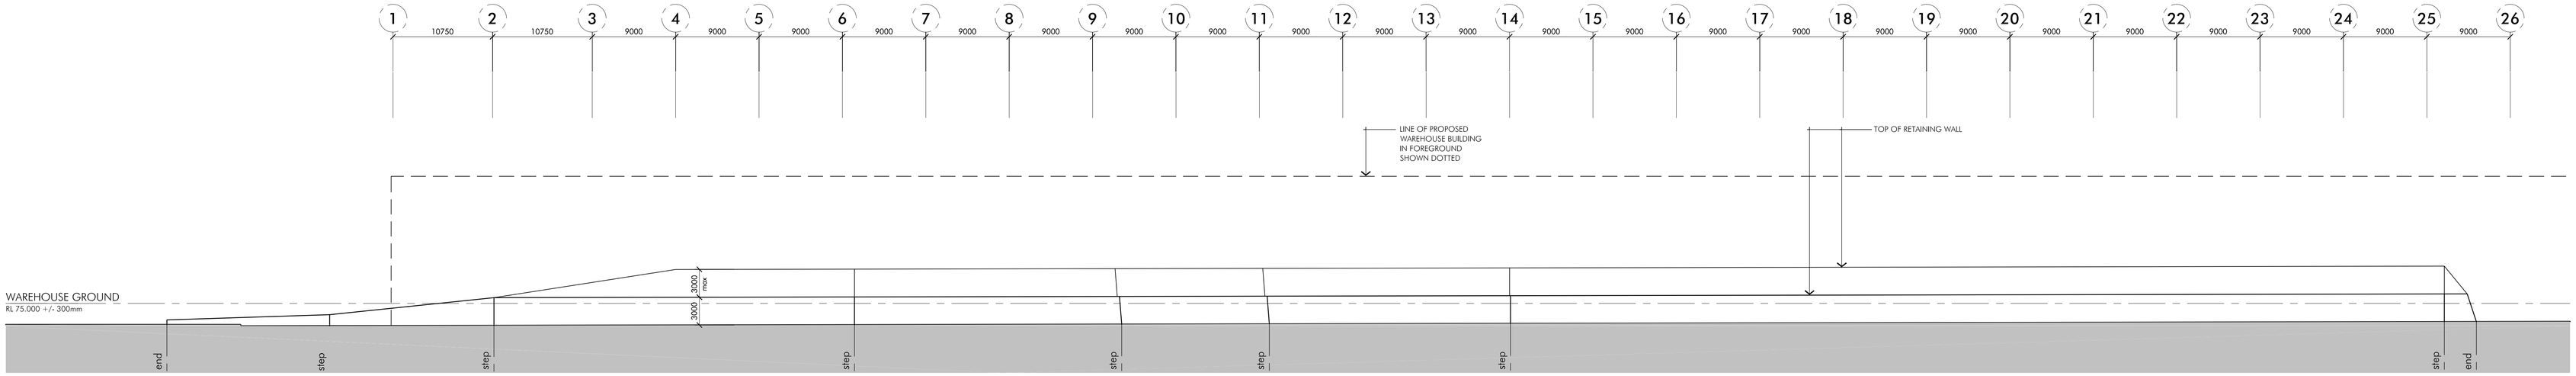

2 Retaining Wall Elevation
1:250

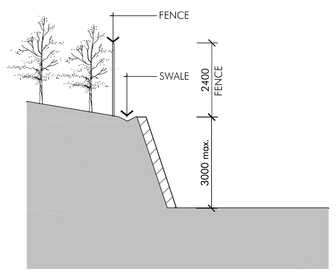

A Typical Section A
1:100

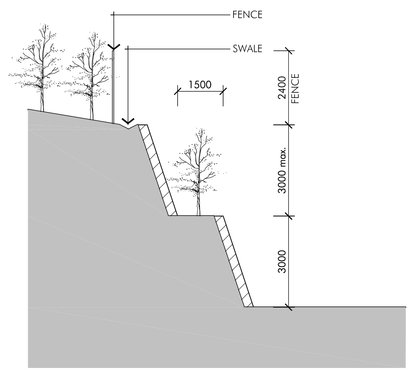

B Typical Section B
1:100

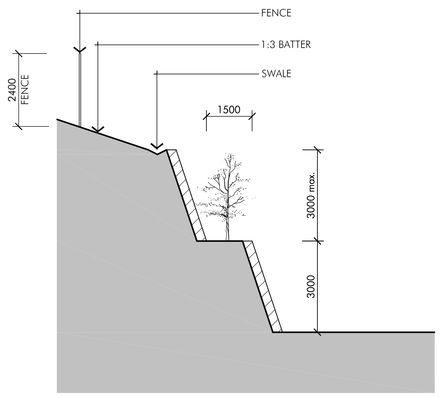

C Typical Section C
1:100

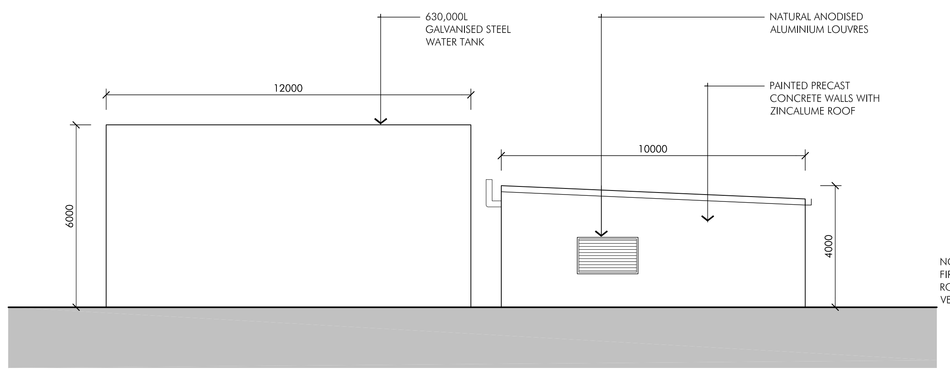

NOTE:
FIRE SPRINKLER TANK AND PUMP ROOM SIZE SUBJECT TO VERIFICATION BY ENGINEER

D FIRE SPRINKLER TANK AND PUMP ROOM ELEVATION
1:100

Client
ING REAL ESTATE
INGRAM MICRO

Project
PROPOSED INGRAM MICRO FACILITY

interchange park
22-24Wonderland Drive, Eastern Creek
Lot 11 DP 1144025

Issue	Description	Date
A	ISSUED FOR DEVELOPMENT APPLICATION	29.10.10

Title: Retaining Wall & Tank Details
Scale: 1:500 @ A0
Date: 29 October 2010
Number: 3776_045-A

0 5m 10m
25m 50m

© copyright nettleton tribe partnership pty ltd

nettleton tribe partnership pty ltd ABN 58 161 683 122
117 Willoughby road crows nest nsw 2065
t 02 9431 6431 f 02 9439 7474
e sydney@nettletontribe.com.au w nettletontribe.com.au