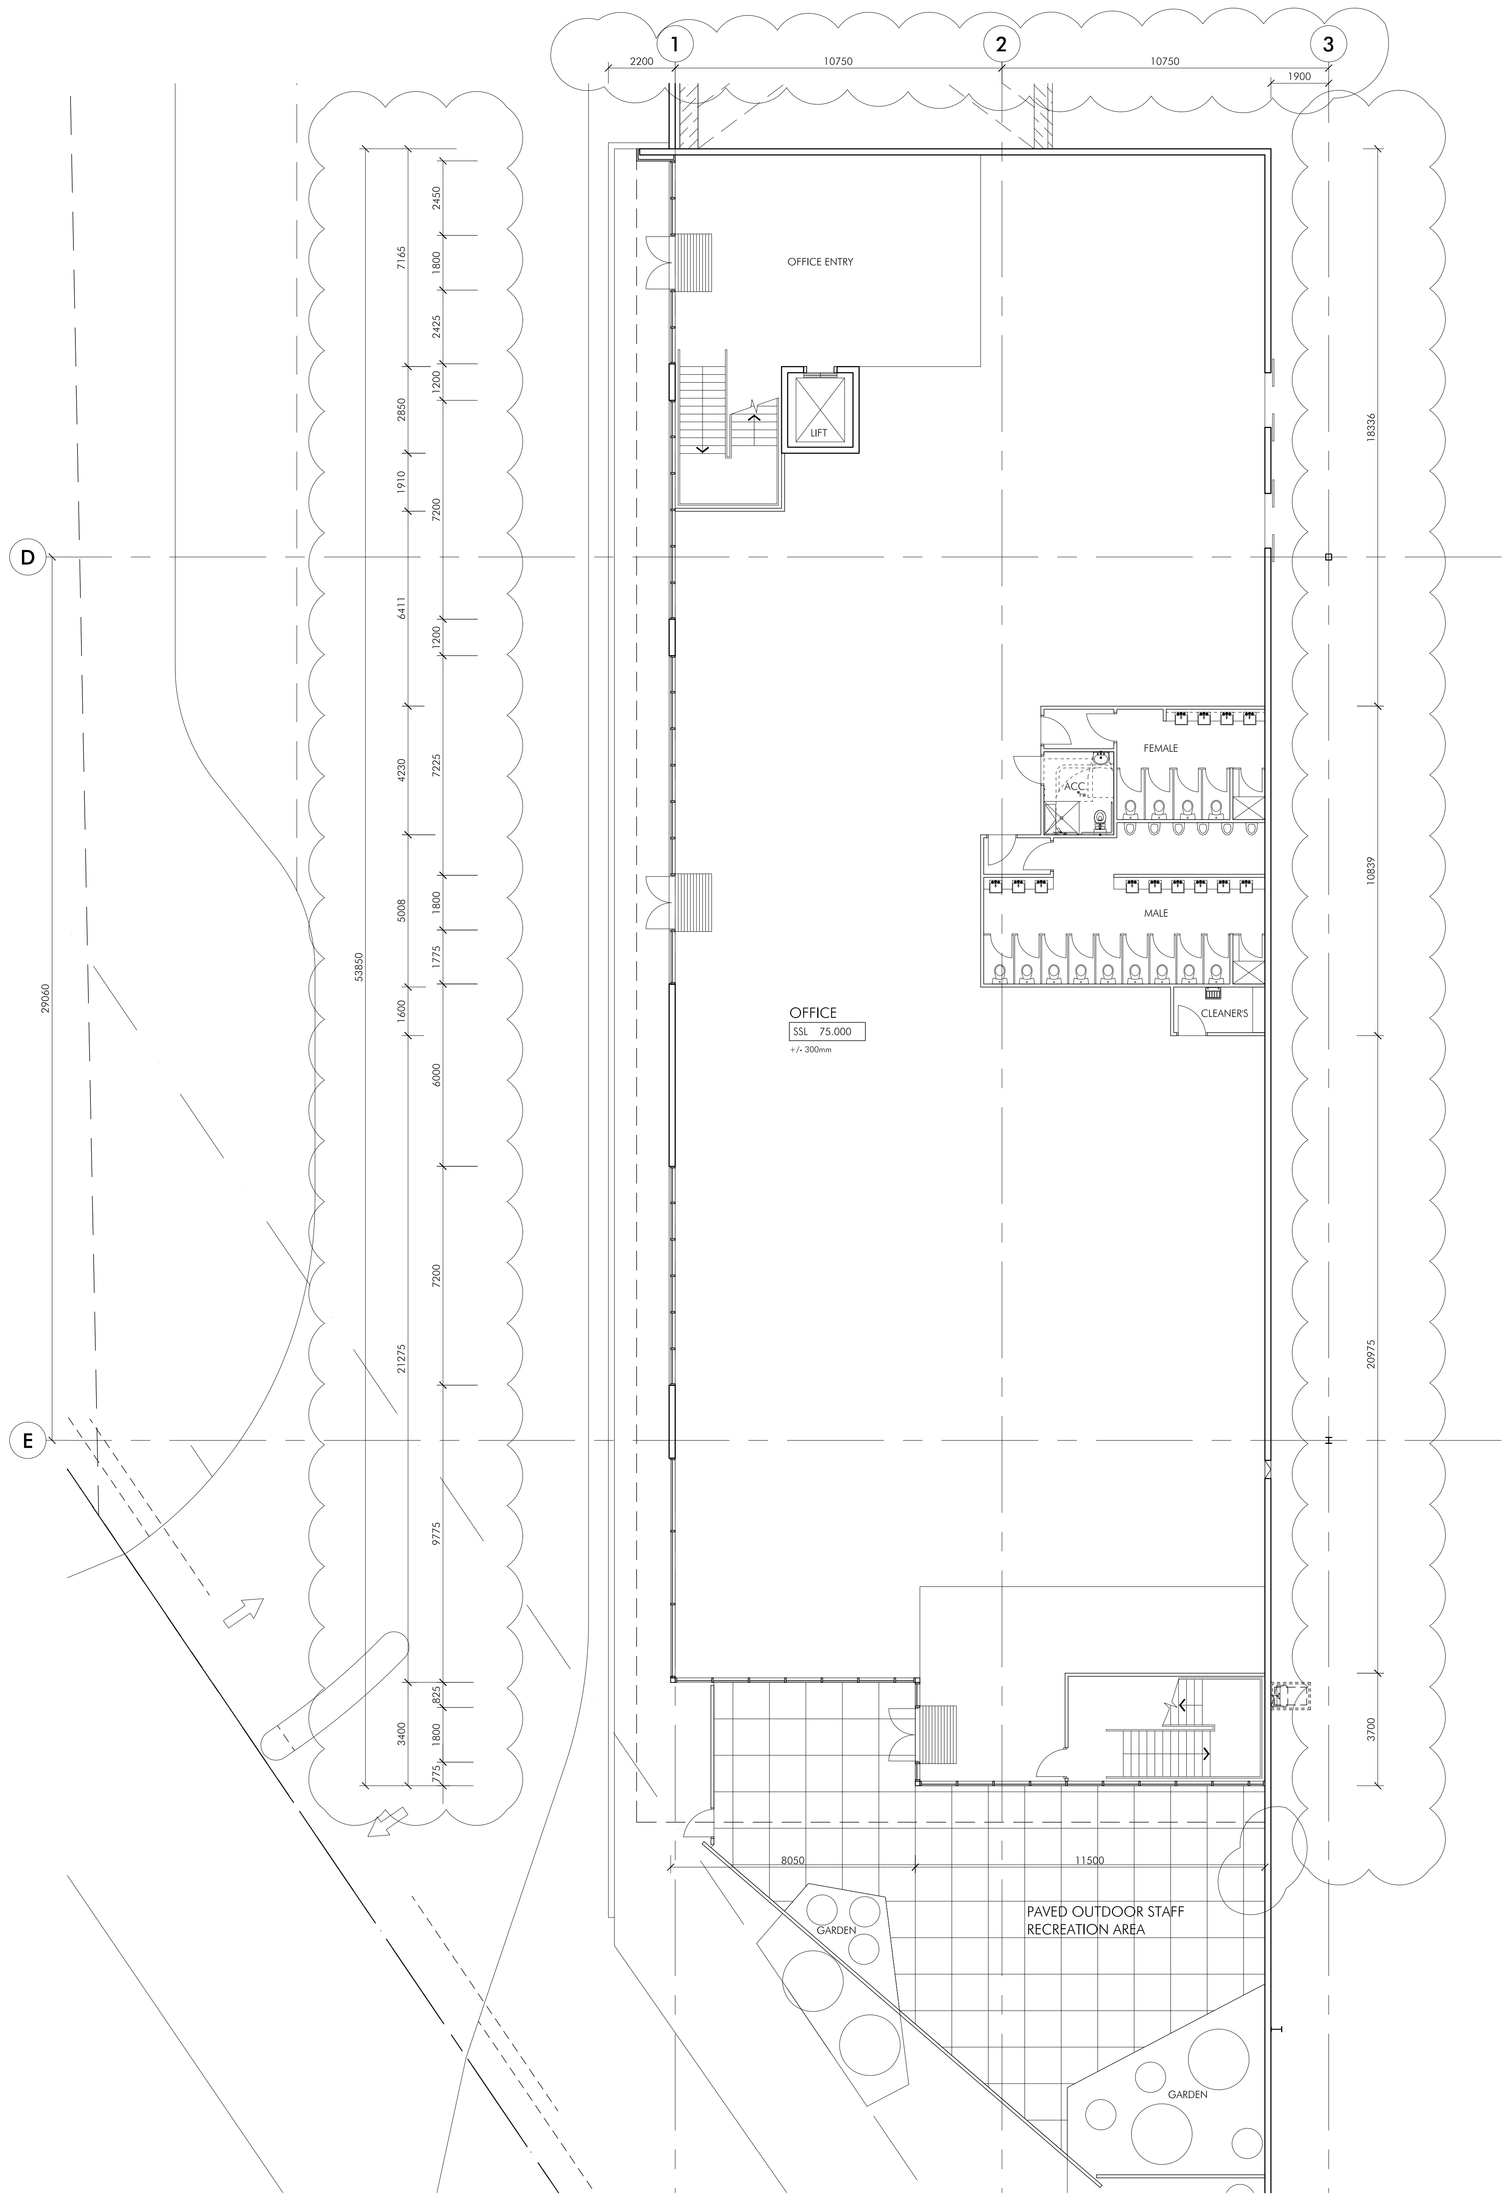

01 GROUND FLOOR OFFICE PLAN
1:100

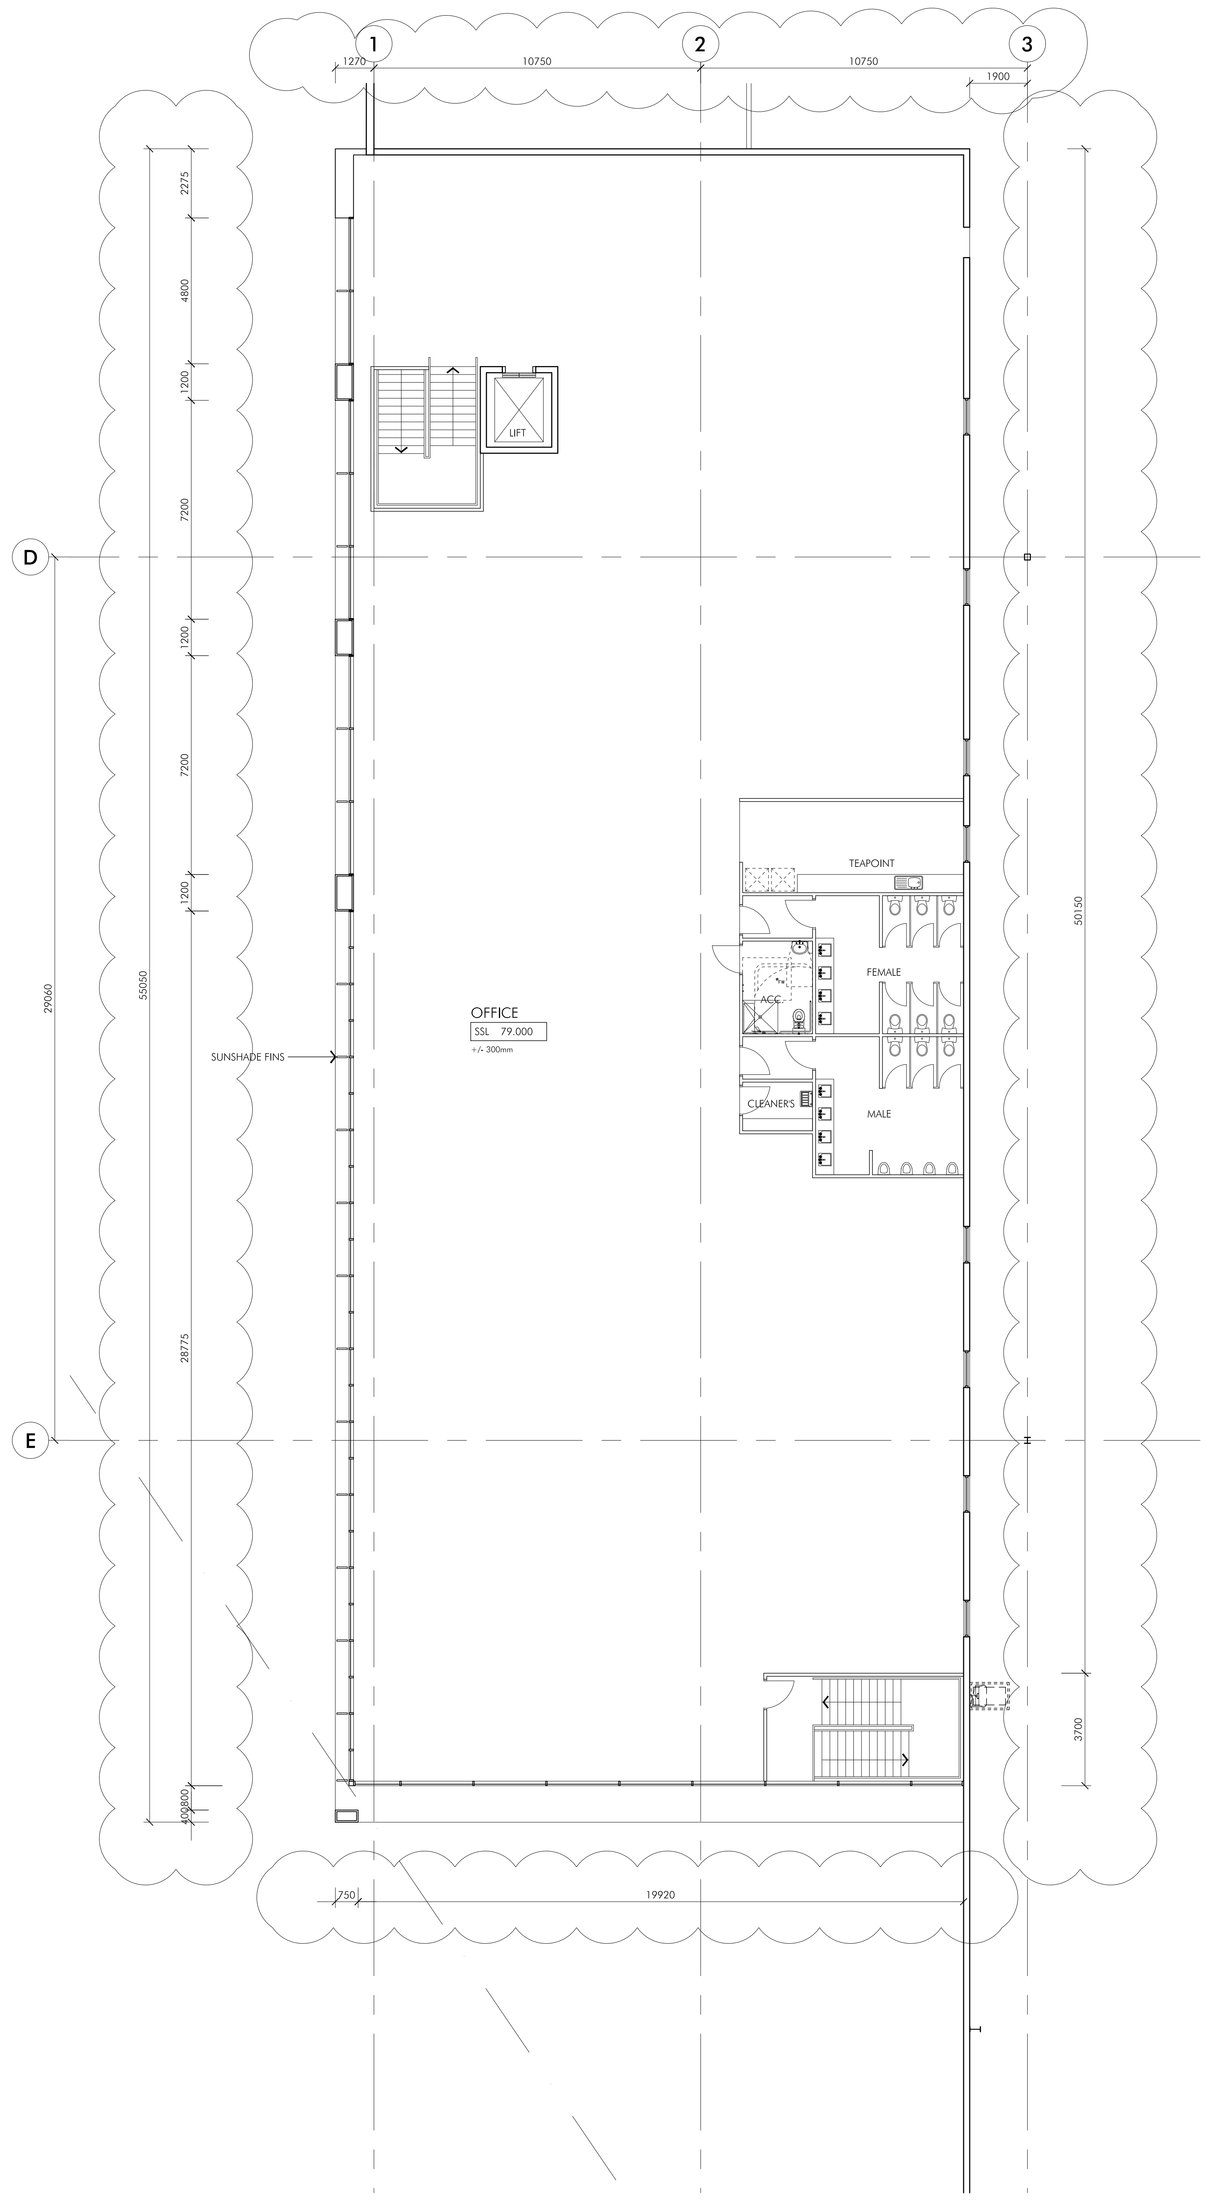

02 LEVEL 1 OFFICE PLAN
1:100

Client
ING REAL ESTATE
INGRAM MICRO

Project
PROPOSED INGRAM MICRO FACILITY

interchange park
22-24Wonderland Drive, Eastern Creek
Lot 11 DP 1144025

Issue	Description	Date
A	ISSUED FOR DEVELOPMENT APPLICATION	14.10.10
B	AMENDED FOR DEVELOPMENT APPLICATION	29.10.10

Title
Scale
Date
Number

Office Floor Plans
1:100 @ A0
29 October 2010
3776_016-B

© copyright nettleton tribe partnership pty ltd

nettleton tribe partnership pty ltd ABN 58 161 683 122
117 Willoughby road crows nest nsw 2065
t 02 9431 6431 f 02 9439 7474
e sydney@nettletontribe.com.au w nettletontribe.com.au