© FRANCIS-JONES MOREHEN THORP PTY LTD 2010 ABN 28 101 197 219

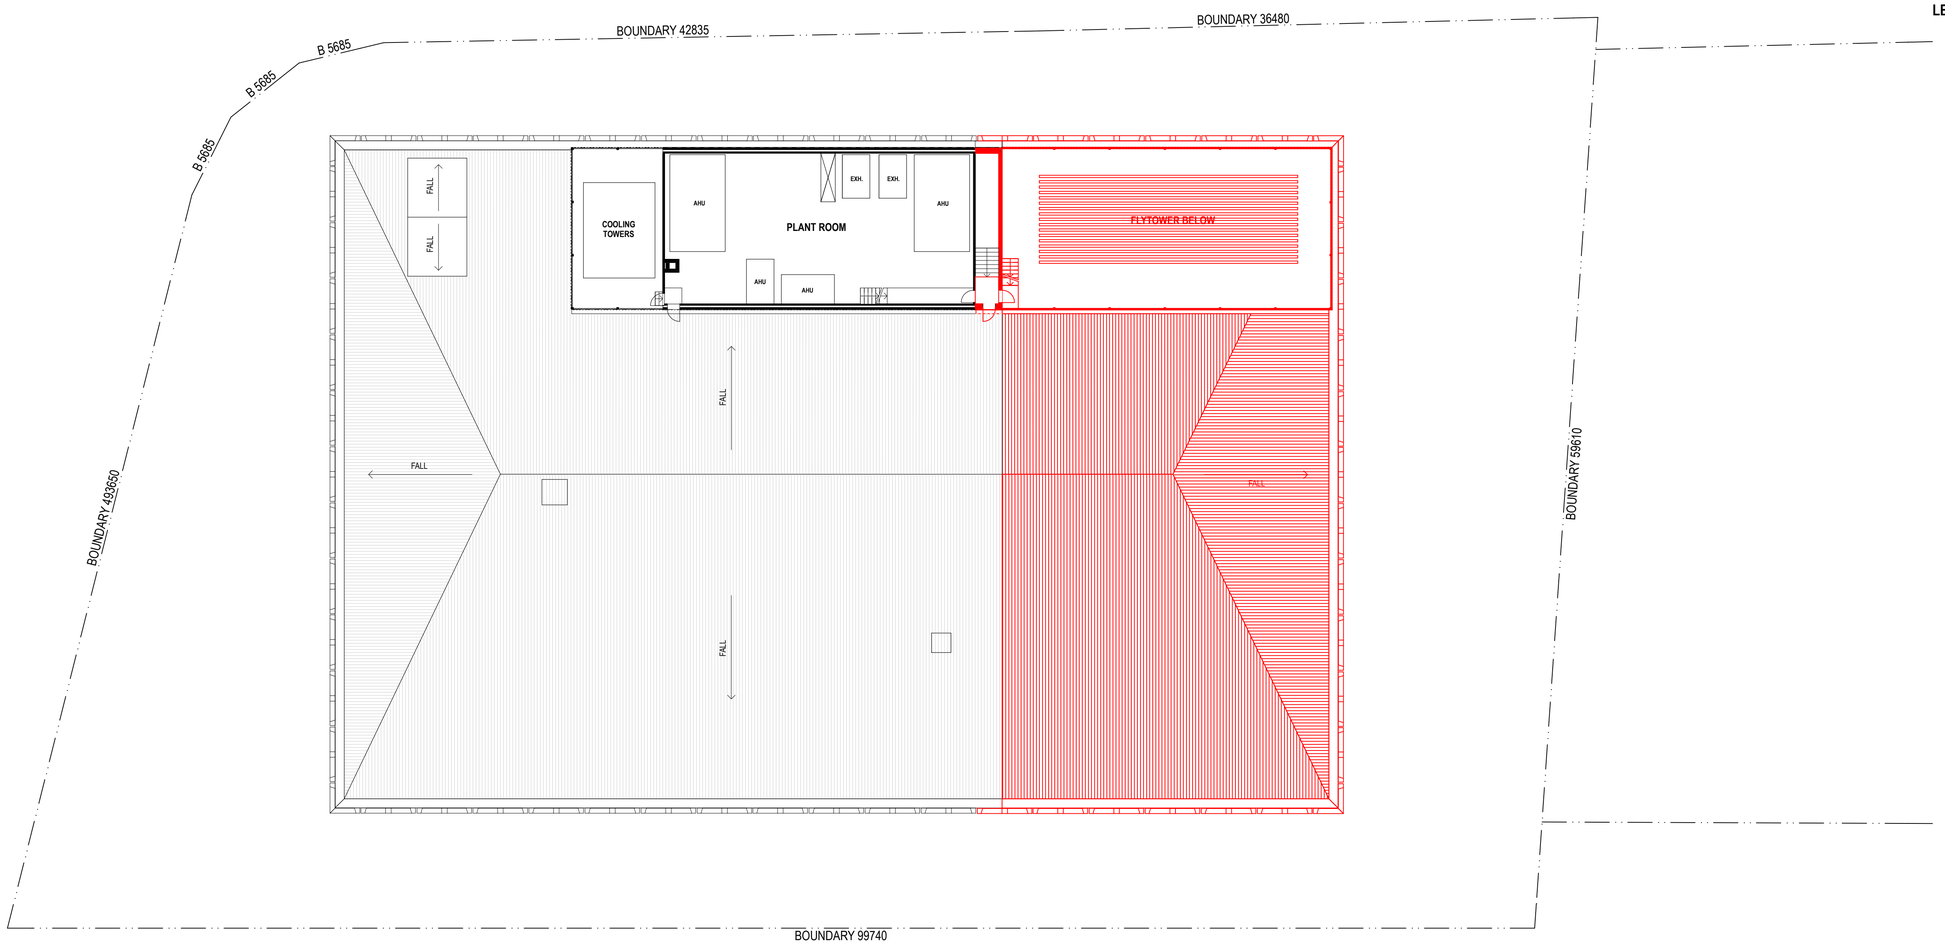

0 2 5 10m

GENERAL NOTES

- ALL DIMENSIONS AND EXISITNG CONDITIONS SHALL BE CHECKED AND VERIFIED BY THE CONTRACTOR BEFORE PROCEEDING WITH THE WORK
- ALL LEVELS RELATIVE TO 'AUSTRALIAN HEIGHT DATUM'
- DO NOT SCALE DRAWINGS. USE FIGURED DIMENSIONS ONLY.

KEYPLAN

LEGEND

REV.	DATE	DESCRIPTION	BY
-	19.11.10	DEVELOPMENT APPLICATION	LV

fjmt
francis-jones morehen thorp

SYDNEY
Level 5 MCA, 140 George Street
Sydney NSW 2000 Australia
T +61 2 9251 7077
F +61 2 9251 7072
E fjmt@fjmt.com.au
W www.fjmt.com.au

NOMINATED ARCHITECT: RICHARD FRANCIS-JONES (REG NO 5301)

PROJECT
BANKSTOWN TOWN HALL LIBRARY
CNR RICKARD RD & CHAPEL ST
BANKSTOWN
BANKSTOWN CITY COUNCIL

TITLE
SK-500 DEMOLITION PLANS
ROOF PLAN

SCALE 1:200 @ A1	DRAWN LV	PROJECT CODE	
DATE 19.11.10	APPROVED SB	BCCTL	
SHEET NO. SK-506		REVISION -	

DEVELOPMENT APPLICATION