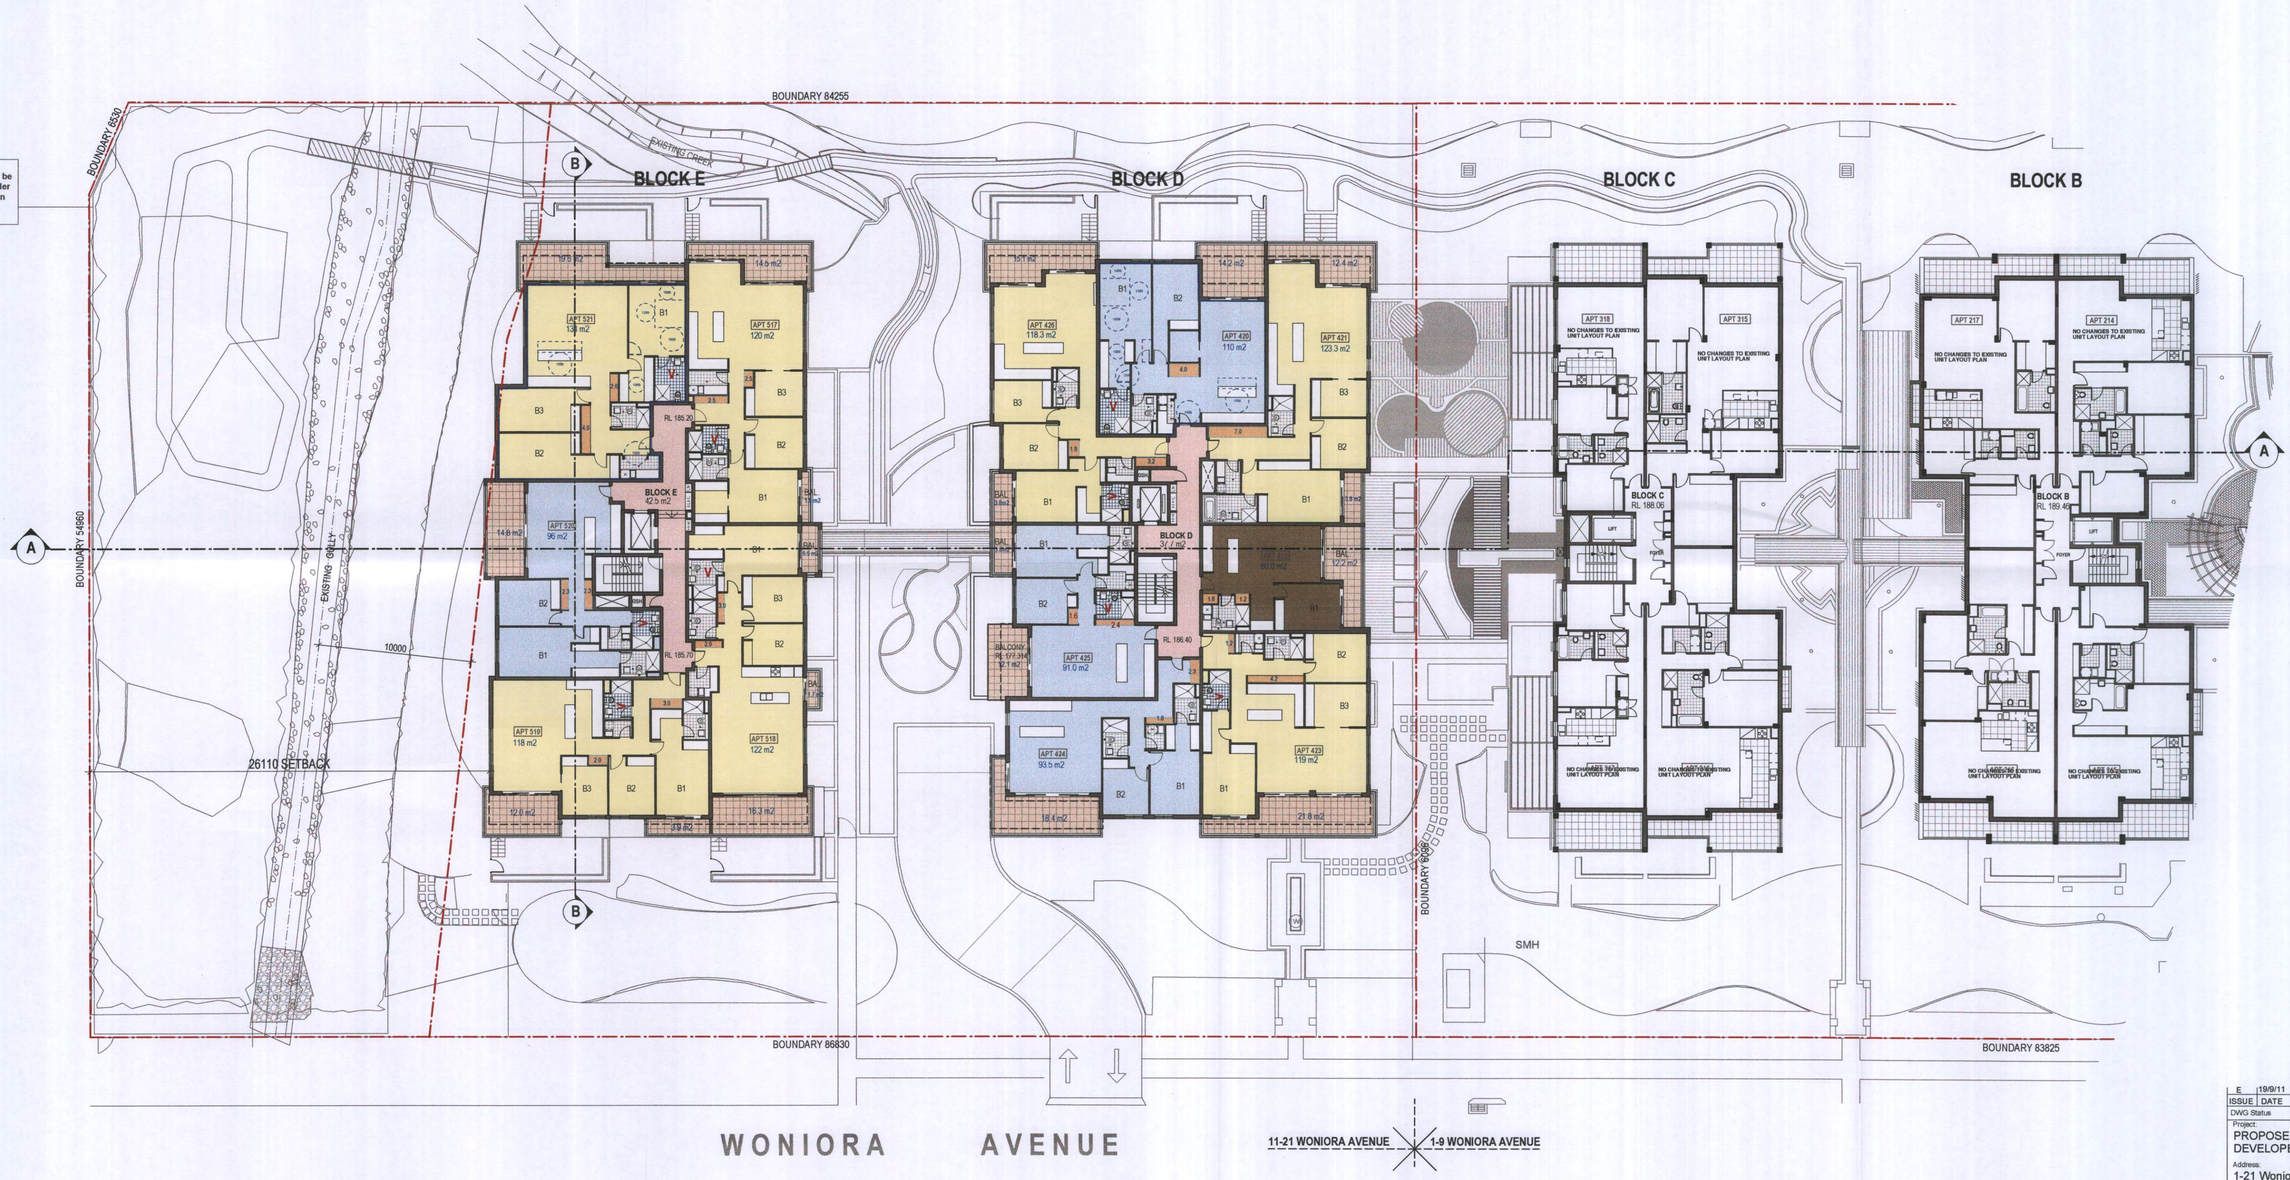

01 DA 05 LEVEL 3 GENERAL ARRANGEMENT

FOR COUNCIL ISSUE 19.09.11

LEGEND

- ONE BEDROOM UNITS
- TWO BEDROOM UNITS
- THREE BEDROOM UNITS
- COMMON LOUNGES + ADMINISTRATION
- PASSAGES
- DEEP SOIL LANDSCAPING
- PLANTERS
- TERRACES
- PAVINGS

0 5 10 15 M

ISSUE	DATE	REVISION
E	19/9/11	REVISED ISSUE.

DWG Status

Project:
PROPOSED RESIDENTIAL DEVELOPEMENT

Address:
1-21 Woniora Avenue Wahroonga

Client:
BECTON Property Group

RECEIVED 22 SEP 2011 Ku-ring-gai Council

GILSENAN ASSOCIATES
ARCHITECTS
Studio 6, level 3, 53 Great Buckingham St Redfern NSW 2016
P : (02) 9690 0012 E : gaarch@bigpond.com.au

Drawing : LEVEL 3 GENERAL ARRANGEMENT
Scale : 1:200 @ A1
Date : 14-08-2008 Drawn : GAA
Job No. : 1075
Drawing # : DA07 Revision : E

Figured dimensions to be taken in preference to scale. Verify all dimensions on site (voa). Copyright: For the information contained herein remains the property of Gilsenan Associates Architects.