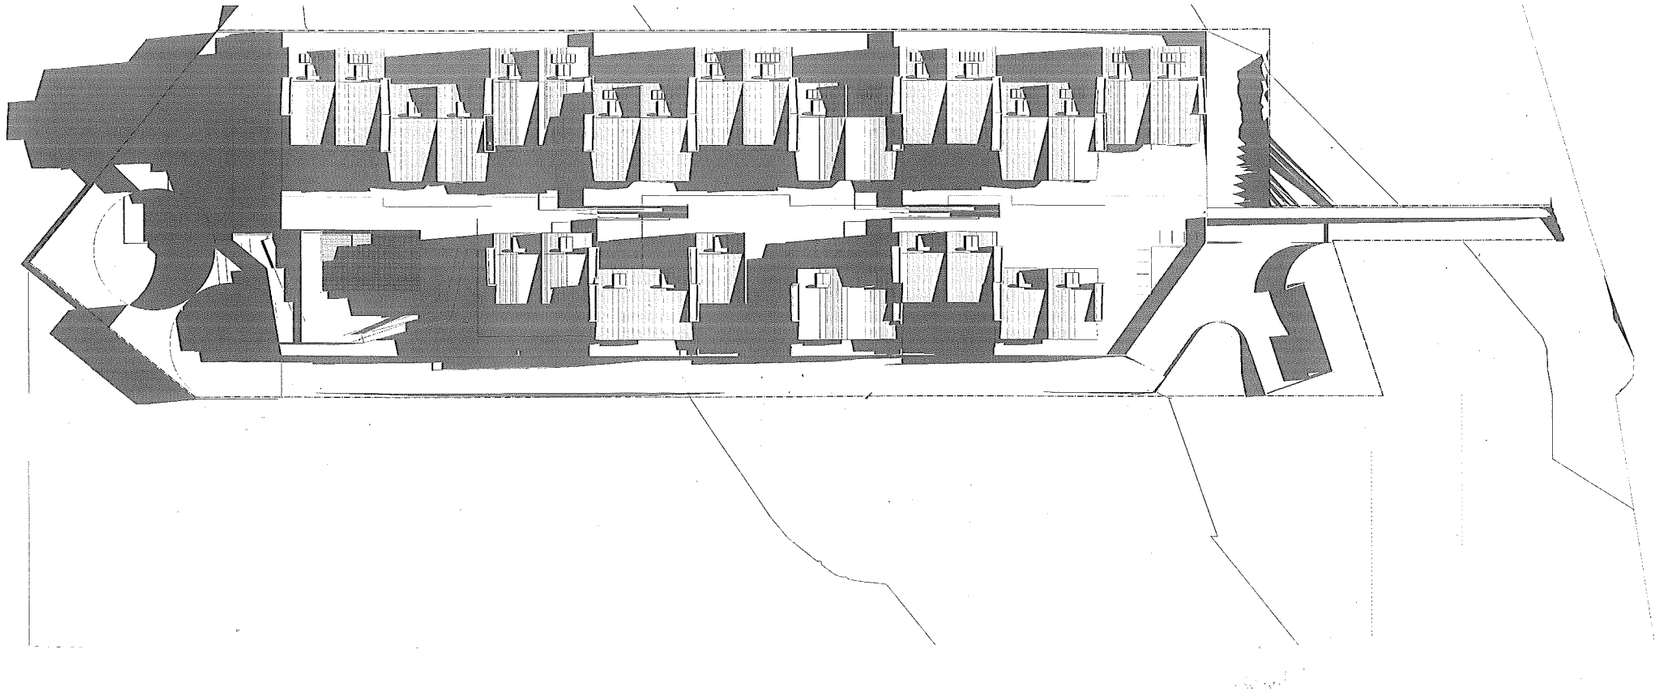

Jhoanna Gelacio G
524 Liverpool Avenue
Leichhardt, NSW 2040

P 0403216719
Jhoanna.colorado@gmail.com

Project

SHORTLAND DEVELOPMENT
LOT 2412 DP 708599, 49 MAWSON STREET, SHORTLAND

Client

BIGGER THAN BEN HUR Pty Ltd
& ROBERT FROHLICH

Notes

Drawing

SHADOW DIAGRAMS
22 JUNE - 9am

Scale

B0@1:200

Job no

0010

Date

23/12/10

DWG No

DA504

Rev.

Aida Montoya
Bach Arch

Issue

All dimensions to be verified onsite prior to commencing construction. Figured dimensions must be used in preference to scaled dimensions. This drawing is the property of the Designer/Draftperson and must not be used, reproduced or copied wholly or in part without written permission of the Designer/Draftperson.