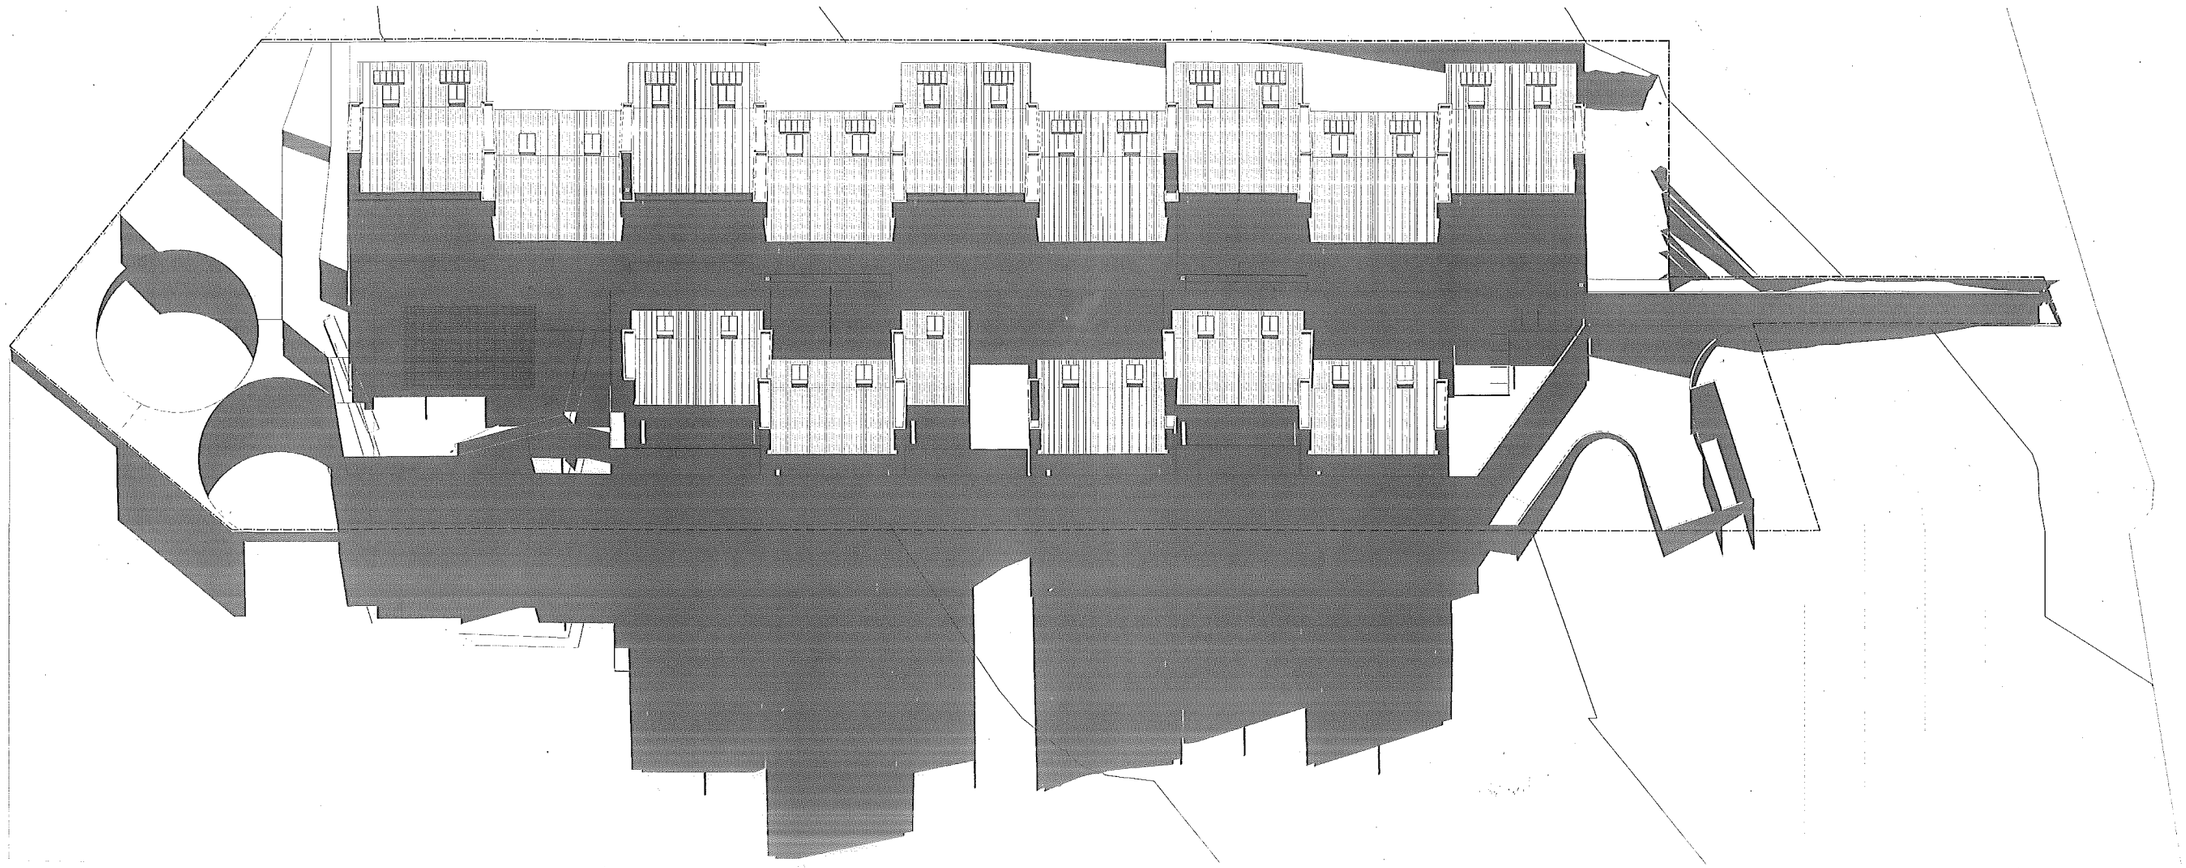

Jhoana Colorado-G
751 Lindfield Avenue
Lindfield, NSW 2070

P 0403216719
jhoana.colorado@gmail.com

Project.

SHORTLAND DEVELOPMENT
LOT 2412 DP 708599, 49 MAWSON STREET, SHORTLAND

Client

BIGGER THAN BEN HUR Pty Ltd.
& ROBERT FROHLICH

Notes

LEGEND

FC	FOLIAGE CONCRETE FINISH	SW	STAIRS
CBW	CONCRETE BLOCK WORK	EX	EXISTING TO BE REMOVED
C	CONCRETE		
T	TARGET FINISH		EXISTING PL
TL	TILE		PROPOSED PL
ET	EXTERIOR WATER TANK		
O	OPEN SPACE		
G	GATE		RIGHT HS TO AND STEPS ENTRY TO PARKING LEVEL
F	METAL FENCE		
FS	FLAT SURFACE		SHADOW

NOTE: SHALL TO COMPLY WITH BCA 2010 FIRE PROTECTION

LEGEND SPECIFICATION: SHALL TO COMPLY WITH BCA 2010 FIRE PROTECTION
ALL WORKMANSHIP AND MATERIALS SHALL BE IN ACCORDANCE WITH AS 2870
FOR DETAILS REFER TO ENGINEERS PLANS

SH 01 FOR Doorway ex Double glazing (ALUMINIUM) ARCHE 6010 OCW FRAME
DOUBLE GLAZING Wind-resistant glass 42mm cavity +8 Hermetic seal glass
& low emissivity energy

BIGGER THAN BEN HUR

REFER TO LANDSCAPE PLAN

Drawing

SHADOW DIAGRAMS
22 JUNE - 3pm

Scale	Date	Rev.
B0@1:200	23/12/10	Alda Montoya Bach. Arch
Job no. 0010	DWG No. DA506	Issue

All dimensions to be verified onsite prior to commencing construction. Figured dimensions must be used in preference to scaled dimensions. This drawing is the property of the Designer/Draftperson and must not be used, reproduced or copied wholly or in part without written permission of the Designer/Draftperson.