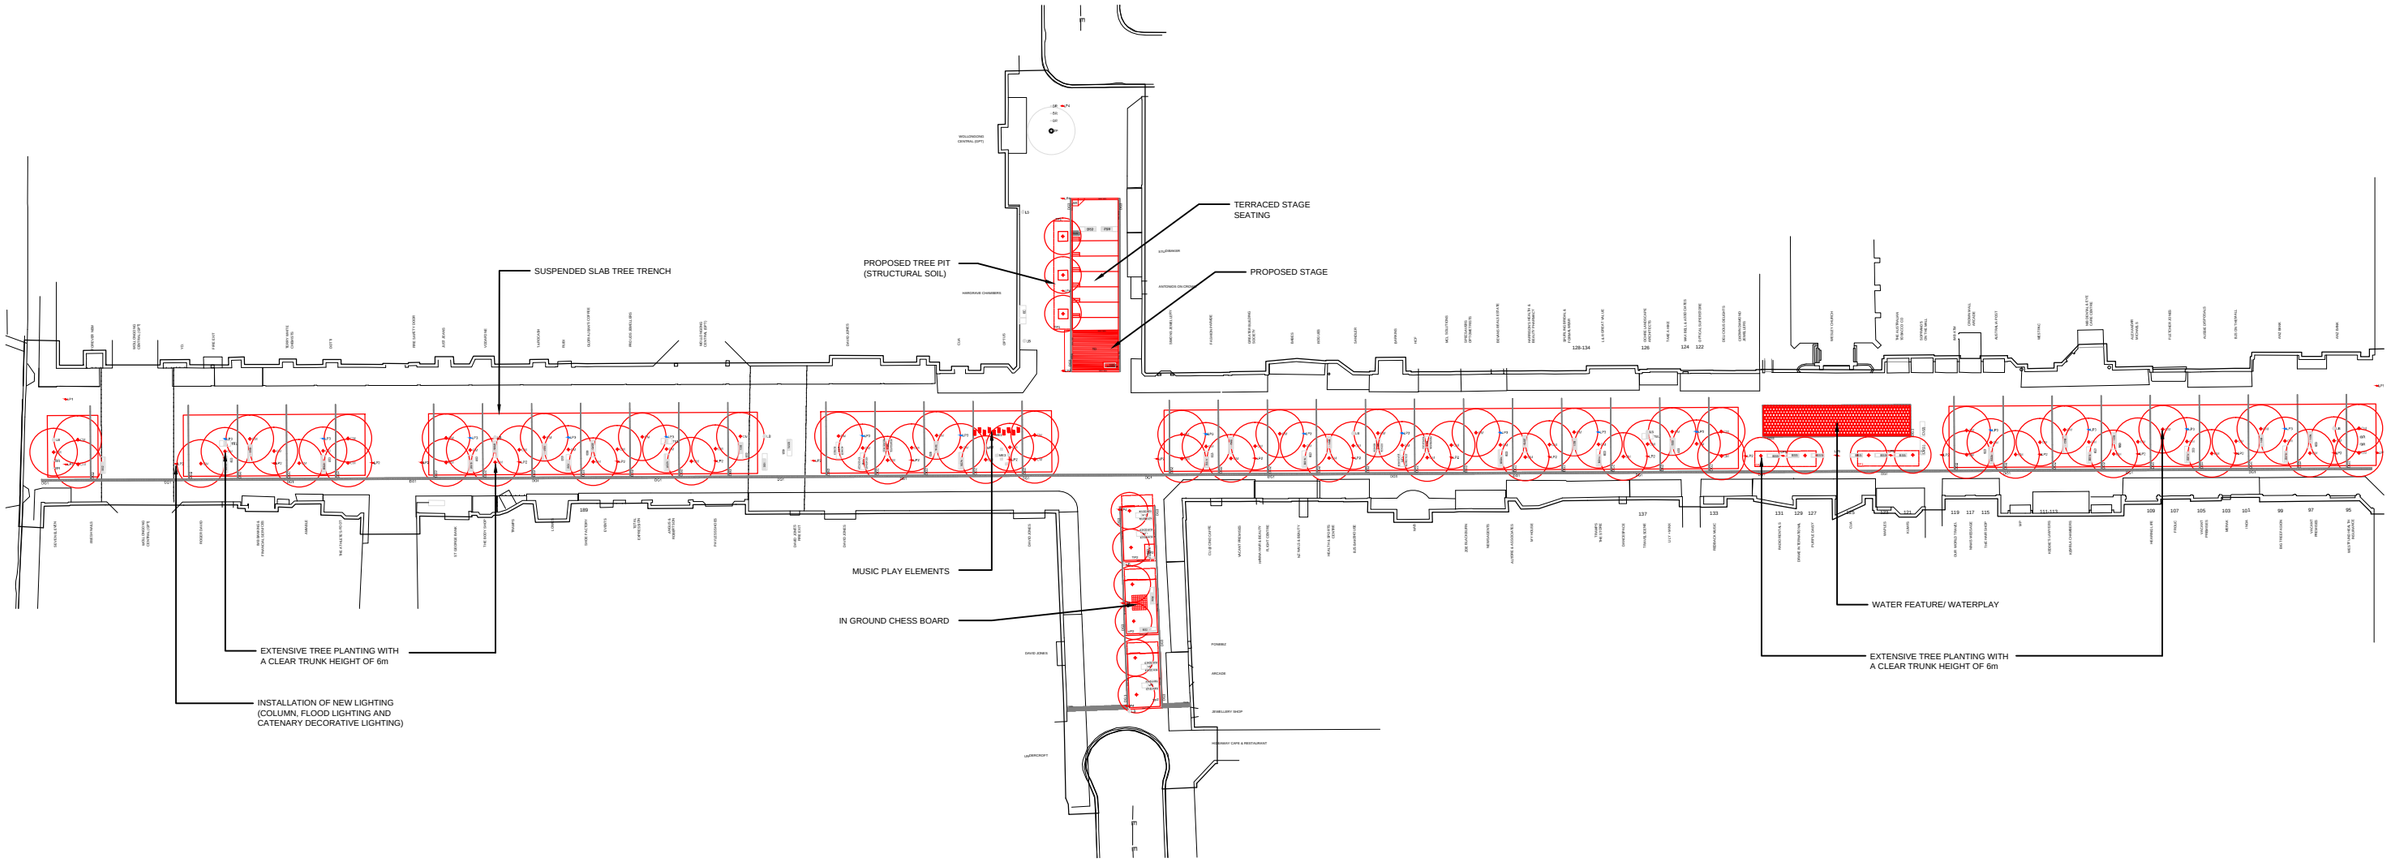

ISSUE	DATE	COMMENT
A	04/07/2011	NOT FOR CONSTRUCTION

NORTH

CLIENT: WOLLONGONG City of Innovation

ARCHITECT: PUBLIC WORKS GOVERNMENT ARCHITECT'S OFFICE

LEGEND: ITEMS REQUIRING DA CONSENT

SCALE: 1:1000 @ A3

PROJECT: CROWN STREET MALL RE-DEVELOPMENT

DRAWING TITLE: ITEMS SEEKING DA APPROVAL

TRIM FILE: SU26777

SHEET 1