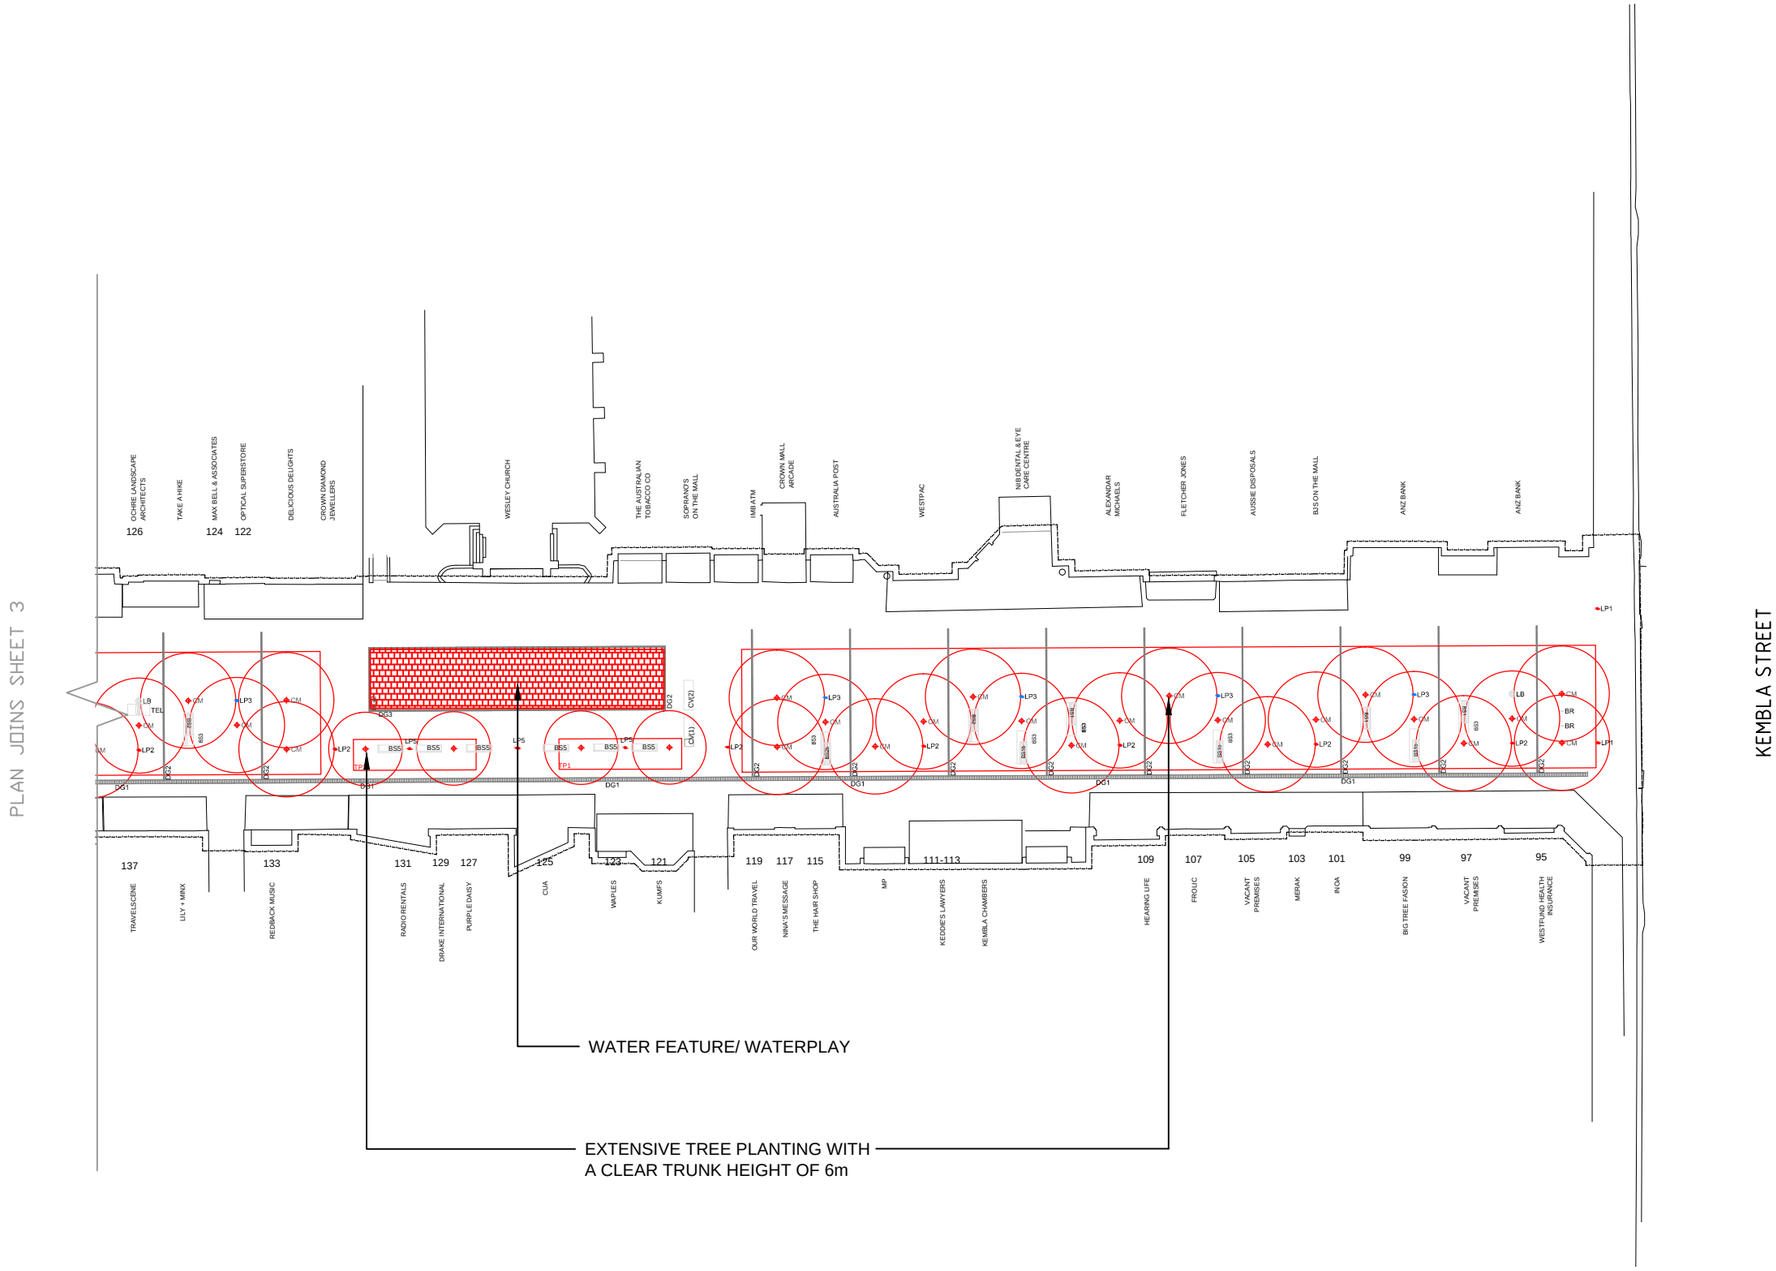

ISSUE	DATE	COMMENT	NORTH	CLIENT	ARCHITECT	LEGEND	SCALE	PROJECT	DRAWING TITLE	TRIM FILE
A	04/07/2011	NOT FOR CONSTRUCTION	NORTH	WOLLONGONG City of Innovation	PUBLIC WORKS GOVERNMENT ARCHITECT'S OFFICE	ITEMS REQUIRING DA CONSENT	1:500 @ A3	CROWN STREET MALL RE-DEVELOPMENT	ITEMS SEEKING DA APPROVAL	SU26777
										SHEET 4