WINDOW SCHEDULE																
	UNIT NG.01	UNIT NG.02	UNIT NG.03	UNIT NG.04	UNIT NG.05	UNIT NG.06	UNIT NG.07	UNIT SG.01	UNIT SG.02	UNIT SG.03	UNIT SG.04	UNIT SG.05	UNIT SG.06		
WINDOW NUMBER	WINDOW SIZE (Wx0Hm)	WINDOW SIZE (Wx0Hm)	WINDOW SIZE (Wx0Hm)	WINDOW SIZE (Wx0Hm)	WINDOW SIZE (Wx0Hm)	WINDOW SIZE (Wx0Hm)	WINDOW SIZE (Wx0Hm)	WINDOW SIZE (Wx0Hm)	WINDOW SIZE (Wx0Hm)	WINDOW SIZE (Wx0Hm)	WINDOW SIZE (Wx0Hm)	WINDOW SIZE (Wx0Hm)	WINDOW SIZE (Wx0Hm)	WINDOW TYPE	
W1	0.9x1.9	1.0x0.9	8.4x2.9	2.0x0.9	5.6x1.9	8.0x2.9	0.6x0.9	4.2x2.9	2.2x0.9	0.9x0.9	2.7x2.9	0.7x0.9	0.6x0.9	ALUMINIUM FRAMED	
W2	1.3x1.9	1.0x0.9	2.4x0.9	2.0x0.9	0.9x0.9	0.3x0.9	4.4x2.9	2.8x1.9	2.2x2.9	0.9x0.9	3.5x2.9	2.6x0.9	1.8x2.9	ALUMINIUM FRAMED	
W3	3.7x2.9	1.0x0.9	2.4x0.9	4.0x1.9	2.2x0.9	0.4x0.9	–	3.8x2.9	3.8x2.9	3.4x1.9	1.4x1.9	2.4x2.9	4.1x2.9	ALUMINIUM FRAMED	
W4	1.0x1.9	3.3x2.9	2.4x0.9	3.2x2.9	0.4x0.9	2.1x0.9	–	2.2x0.9	2.7x2.9	4.1x2.9	2.4x1.9	2.9x0.9	1.5x2.9	ALUMINIUM FRAMED	
W5	3.1x1.9	10.7x0.9	8.0x0.9	1.6x2.9	0.6x1.9	7.5x0.9	–	2.2x0.9	–	2.3x1.9	2.4x0.9	4.0x2.9	2.6x0.9	ALUMINIUM FRAMED	
W6	1.0x0.9	–	–	1.2x1.9	7.3x2.9	–	–	–	–	2.0x1.9	–	–	–	ALUMINIUM FRAMED	
W7	1.9x0.9	–	–	–	8.0x0.9	–	–	–	–	–	–	–	–	ALUMINIUM FRAMED	
W8	–	–	–	–	–	–	–	–	–	–	–	–	–	ALUMINIUM FRAMED	

NOTE:
BUILDING ENVELOPE DIMENSIONS NOT SHOWN ON THIS DRAWING FOR CLARITY.
REFER TO DRAWINGS DA-1105 FOR GENERAL BUILDING ENVELOPE AND BALCONY DIMENSIONS.

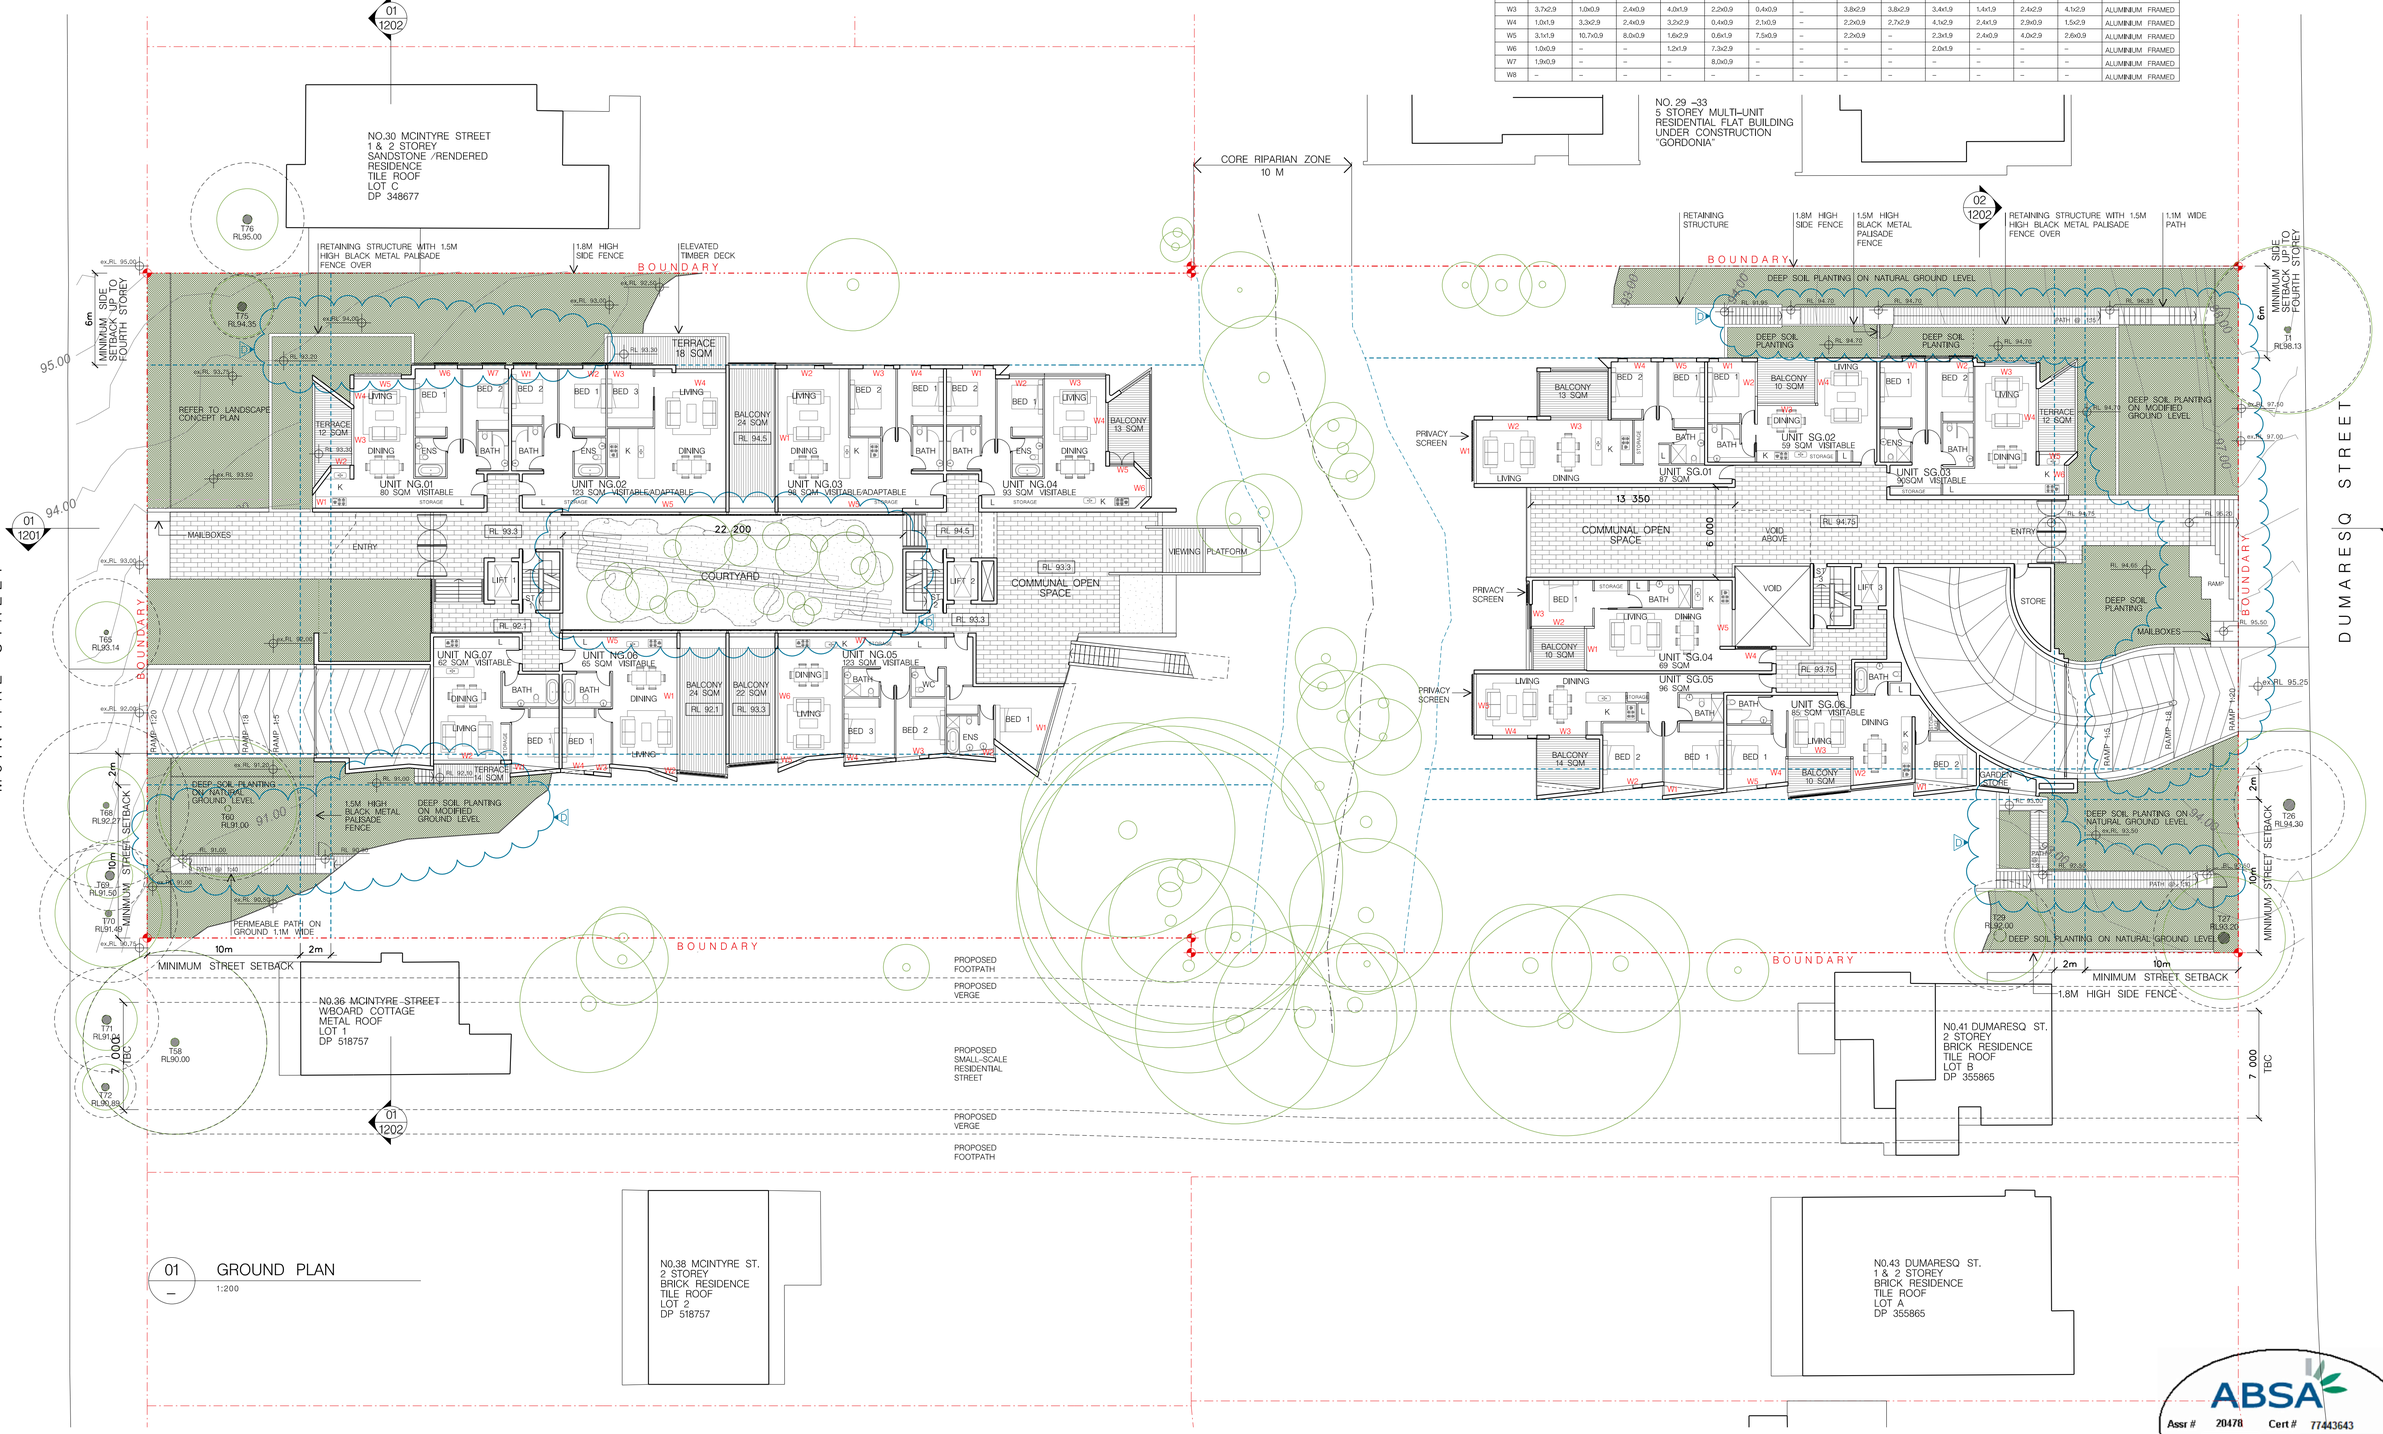

01 GROUND PLAN
1:200

ABSA
Assr # 20478 Cert # 77443643
Sign
Date 16-May-2011

FOR DA PURPOSES ONLY
NOT FOR CONSTRUCTION
SCALE 1:200

A1

Issue	Date	Description
D	18.05.11	DA ISSUE TO COUNCIL
C	04.04.11	DA ISSUE TO COUNCIL
A	22.02.10	DA ISSUE

©COPYRIGHT
This document is the property of Angelo Candalepas and Associates Pty Ltd. This drawing shall only be used for the purpose for which it was commissioned. Unauthorised use of this drawing is prohibited.
Note : Do not scale from drawings. Figured dimensions shall take precedence over scaled dimensions. Any discrepancy shall be reported to the Architect for clarification prior to the commencement of any work.

NORTH

BASIX
JONES NICHOLSON
SUITE 45, 40-44 BELMONT ST SUTHERLAND NSW 2232
T: (02) 9521 3088
F: (02) 9521 3066
E: mail@jonesnicholson.com.au

ACCESS
MORRIS GODING
STUDIO 106/56 BOWMAN ST PYRMONT NSW 2009
T: (02) 9692-9322
F: (02) 9692-8433
E: david@mgac.com.au

ECOLOGY/BUSHFIRE
TRAVERS
38a THE AVENUE MT PENANG PARKLANDS CENTRAL COAST HIGHWAY KARIONG NSW 2250
T: (02) 4340-5331
F: (02) 4340-2151
E: info@traversecology.com.au

STORMWATER:
MYD CONSULTING
LEVEL 1/230 VICTORIA ROAD GLADESVILLE NSW 2111
T: (02) 9817-2611
F: (02) 9817-2633
E: davood@mydconsulting.com

TRAFFIC:
TRAFFIX
SUITE 3.08, LEVEL 3 46A MACLEAY ST, POTTS POINT NSW 2011
T: (02) 8324-8700
F: (02) 9380-4481
E: info@traffix.com.au

LANDSCAPE:
BOTANICA
LEVEL 2 20 YOUNG ST NEUTRAL BAY 2089
T: (02) 9909-8177
F: (02) 9908-7796
E: design@nsbotanica.com.au

BCA:
BLACKETT MAGUIRE + GOLDSMITH
SUITE 2.01 22-36 MOUNTAIN STREET, ULTIMO NSW 2007
T: (02) 9211-7777
F: (02) 9211-7774
E: david@bmplusg.com.au

PLANNING:
RPS AUSTRALIA
LEVEL 12 92 PITT STREET, SYDNEY NSW 2001
T: (02) 8270-8300
F: (02) 8270-8399
E: tim.moore@rpsgroup.com.au

ARCHITECT:
WENDY LEWIN + CANDALEPAS ASSOCIATES
ARCHITECTS IN ASSOCIATION
LEVEL 9, 219 CASTLEREAGH ST SYDNEY NSW 2000
T: 9283 7755 F: 9283 7477
E: architects@candalepas.com.au

PROJECT:
35–39 DUMARESQ STREET, GORDON

CLIENT:
DEMARA PTY LIMITED

SCALE: 1:200	DATE: 18 MAY 2011	CAD FILE NO:	
DRAWN BY: AB /AS	CHECKED 1: EP	CHECKED 2: AC	APPROVED:

DRAWING:
GROUND FLOOR PLAN

JOB No. 5516

DRAWING No. DA – 1104

ISSUE D