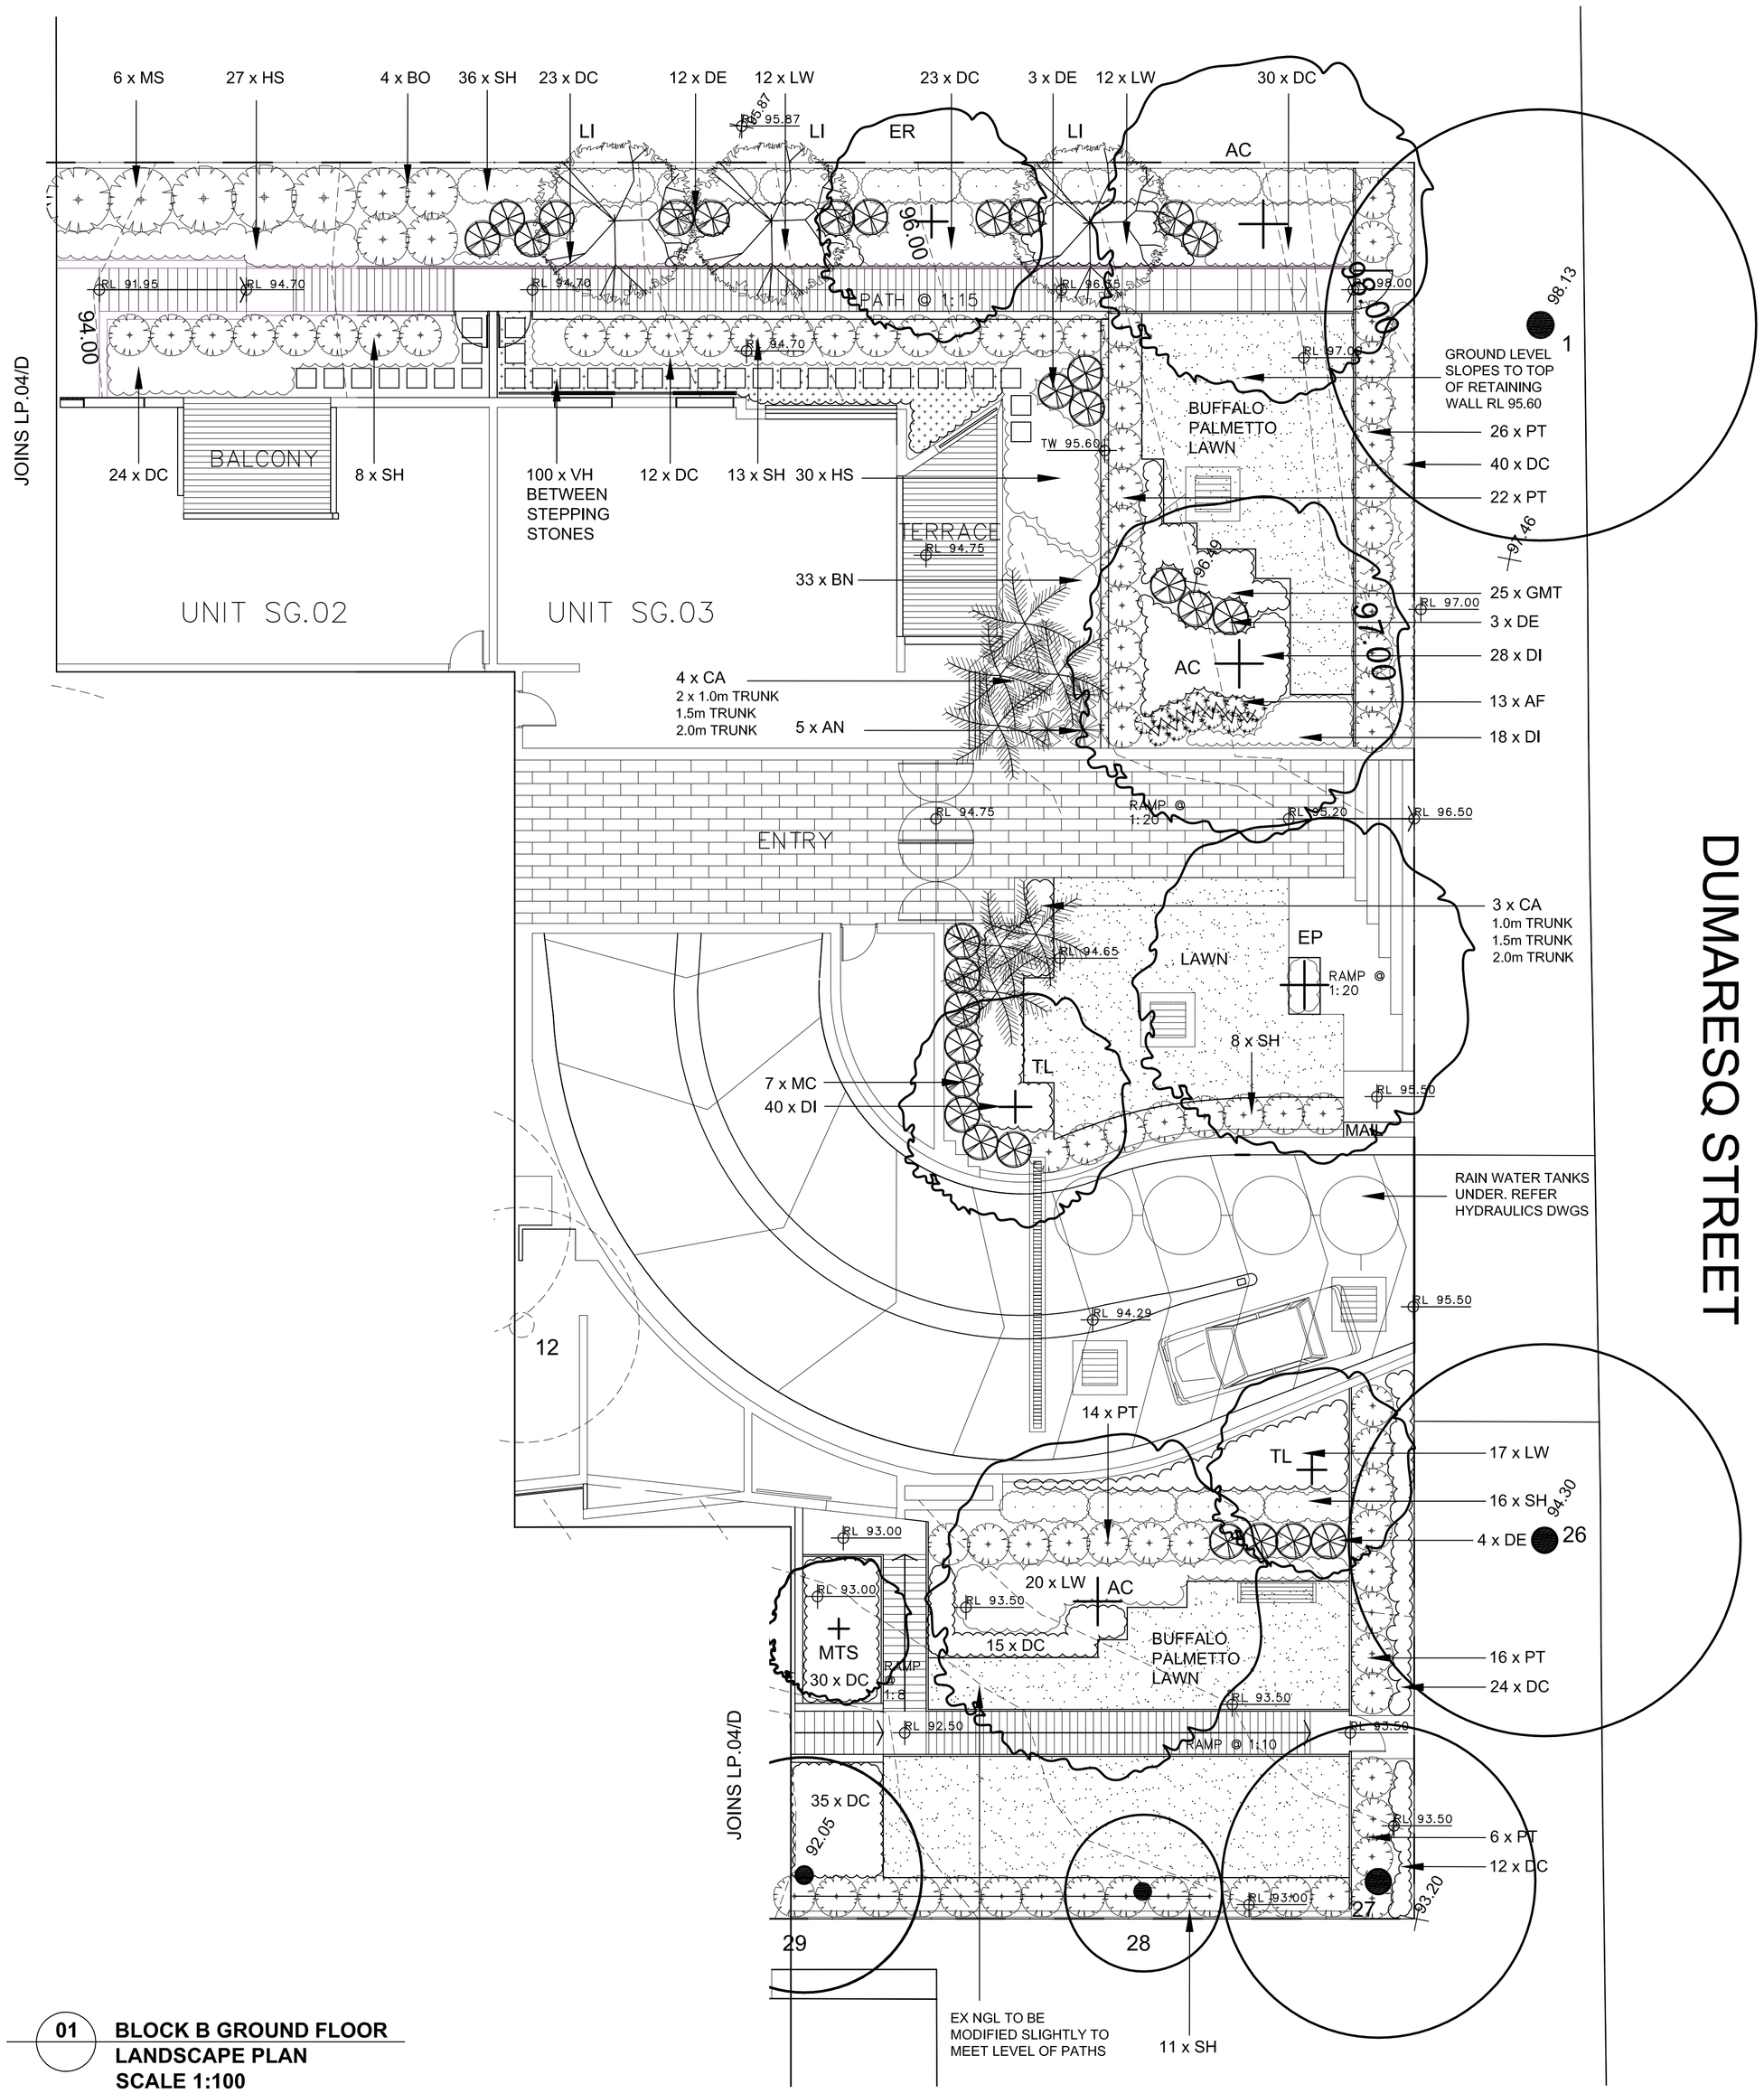

01 BLOCK B GROUND FLOOR LANDSCAPE PLAN SCALE 1:100

Level 4 PLANT SCHEDULE

Key	Botanical Name	Common Name	Mature Height	Pot Size	No
Shrubs and Feature Plants					
AA	*Agave attenuata*	Century Plant	1.5m	25litre	40
CR	*Cycas revoluta*	Cycad	3m	25litre	30
CVC	*Convivulus cneorum*	Silver Bush	0.6m	5litre	33
Climbers, Ground Covers and Grasses					
GS	*Gazania sp Silver*	Silver Gazania	0.2m	150mm	220
PBB	*Phormium 'Bronze Baby'*	Dwarf Burgndy Flax	0.4m	5litre	72
TP	*Tradescantia pallida*	Purple Heart	0.3m	150mm	98

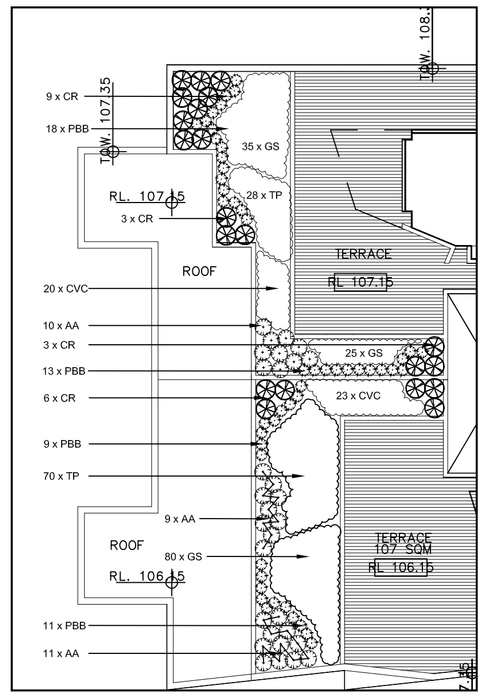

03 LEVEL 4 PLANTERS DUMARESQ STREET SCALE 1:200

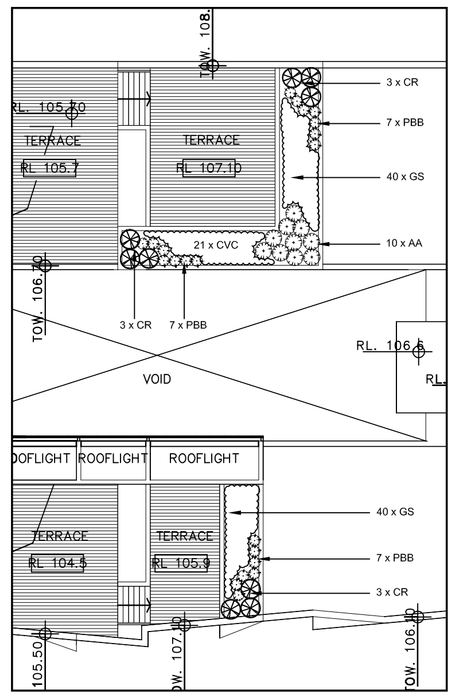

02 LEVEL 4 PLANTERS MC INTYRE STREET SCALE 1:200

PLANT SCHEDULE

Key	Botanical Name	Common Name	Mature Height	Pot Size	No
Trees					
AC	*Angophora costata*	Sydney Red Gum	15m	200litre	3
EP	*Eucalyptus paniculata*	Grey Ironbark	25m	75litre	1
ER	*Elaeocarpus reticulatus*	Blueberry Ash	3-7m	75litre	1
LI	*Lagerstroemia indica*	Crepe Myrtle	6m	45litre	3
MTS	*Maytenus silvestris*	Orange Bark	4.5m	45litre	1
TL	*Tristaniopsis laurina*	Water Gum	3-6m	75litre	1
Screen Planting					
BO	*Breynia oblongifolia*	Coffee Bush	3m	25litre	4
MS	*Maytenus silvestris*	Orange Bark	4.5m	25litre	6
SH	*Syzygium 'Hinterland Gold'*	Hinterland Gold Lilly Pilly	2m	25litre	92
Shrubs and Feature Plants					
AN	*Asplenium nidus*	Birds Nest Fern	1m	5litre	5
AF	*Anigozanthos flavidus*	Kangaroo Paw	1m	5litre	13
BN	*Blechnum nudum*	Fish Bone Water Fern	0.7m	5litre	33
CA	*Correa alba*	White Correa	1.5m	5litre	
CC	*Cyathea cooperi*	Scaly Tree Fern	5m	1.0m Trunk	3
				1.5m Trunk	2
				2.0m Trunk	2
DE	*Doryanthes excelsa*	Gymea Lilly	2m	25litre	22
MC	*Macrozamia communis*	Burrawong	1m	25litre	7
PT	*Pittosporum tobira*	Japanese Pittosporum	1m	5litre	84
Climbers, Ground Covers and Grasses					
DC	*Dianella caerulea*	Dianella	0.4m	5litre	268
DI	*Dietes iroides*	African Iris	0.7m	5litre	86
GMT	*Grevillea 'Mt Tamboritha'*	Mt Tamboritha	0.3m	5litre	25
HS	*Hibbertia scandens*	Snake Vine	0.2m	5litre	57
LW	*Lomandra 'Wingara'*	Wingara Lomandra	0.5m	5litre	61
VH	*Viola hederacea*	Native Violet	0.1m	150mm	100

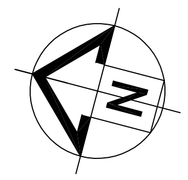

LEGEND

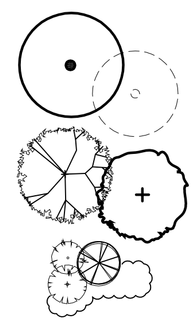

TREES TO BE RETAINED

TREES TO BE REMOVED

PROPOSED TREES

PROPOSED SHRUBS & GROUNDCOVERS

+RL 214.00 PROPOSED LEVEL

213.56 EXISTING LEVEL

NOTE: FOR STORM WATER DETAILS REFER TO HYDRAULIC DRAWINGS BY MYD CONSULTING ENGINEERS

Amendments:

Nº Amendments:		Date:
D	Re-Issue for Council	04.05.11
C	Re-Issue for Council	04.04.11
B	Issue for Council	22.12.10
A	Issue for Review	21.12.10

NARELLE SONTER
BOTANICA
LANDSCAPE AND HORTICULTURAL SPECIALISTS
LEVEL 2, 20 Young Street, Neutral Bay NSW 2089
Tel: (02) 9909 8177 Fax: (02) 9908 7796

TITLE:

'BLOCK B' GROUND FLOOR LANDSCAPE PLAN

35-39 DUMARESQ ST

GORDON

SCALE: 1:100@A1 DATE: DEC 2010

JOB Nº: 100910 DWG. Nº: LP.05/D

SHEET 5 of 5