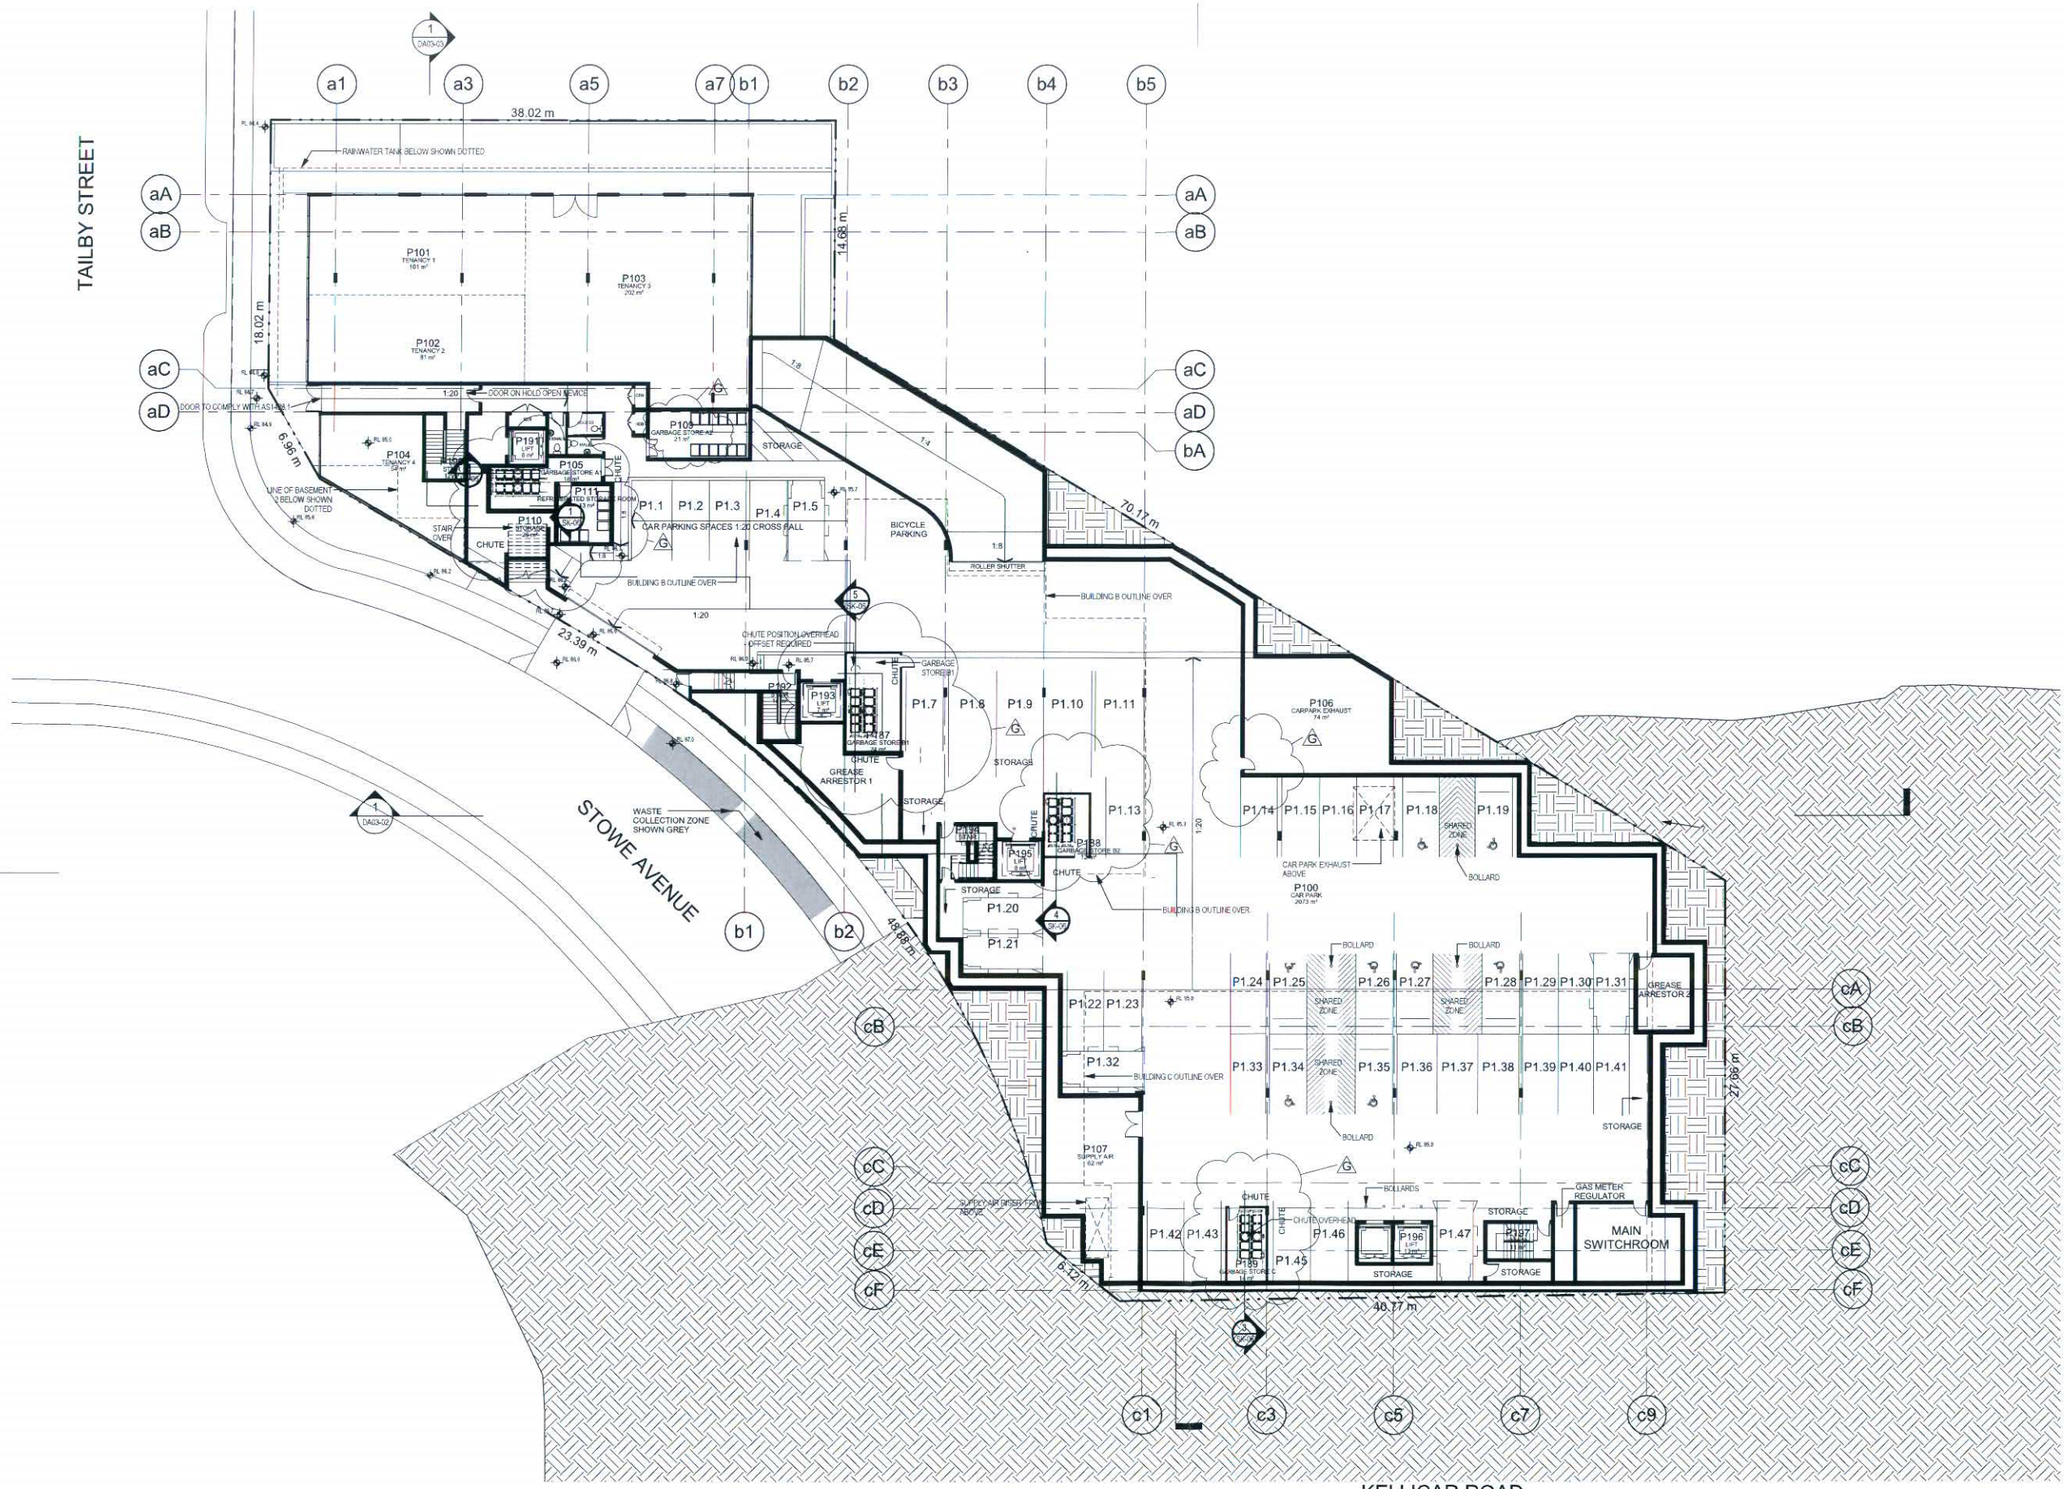

©architectus Sydney 2011

Architectus Sydney Pty Ltd is the owner of the copyright subsisting in these drawings, plans, designs and specifications. They must not be used, reproduced or copied, in whole or in part, nor may the information, ideas and concepts therein contained (which are confidential to Architectus Sydney Pty Ltd) be disclosed to any person without the prior written consent of that company.

Do not scale drawings.
Verify all dimensions on site

C:\Projects\100062Macarthur Gardens\MacArthur Gardens_2012 Rodd.rvt

issue	amendment	date
A	PRELIMINARY DA SUBMISSION	07.06.2010
B	DA SUBMISSION	06.08.2010
C	ACCESSIBLE PARKING REVISED TO AS2890.1-2009	08.12.2010
D	REISSUED FOR DEVELOPMENT APPLICATION	17.12.2010
E	ISSUED FOR REVIEW	29.06.2011
F	ISSUED FOR REVIEW	30.06.2011
G	REVISED D.A.- GARBAGE STORES ADDED	27.10.2011

issue	amendment	date

architectus™

Sydney
Melbourne
Auckland
Brisbane
Shanghai

Architectus Sydney
Level 3 341 George Street
Sydney NSW 2000
T (61 2) 8252 8400
F (61 2) 8252 8600
sydney@architectus.com.au

ABN 11 098 489 448

checked	RJP	scale	1 : 200
drawn	DA	project no	100062.00

project
Lot 3004 Stowe Avenue
Macarthur Gardens

drawing
Basement 1 Plan

drawing no. DA01-03
issue F

23/11/2011 12:38:07 PM

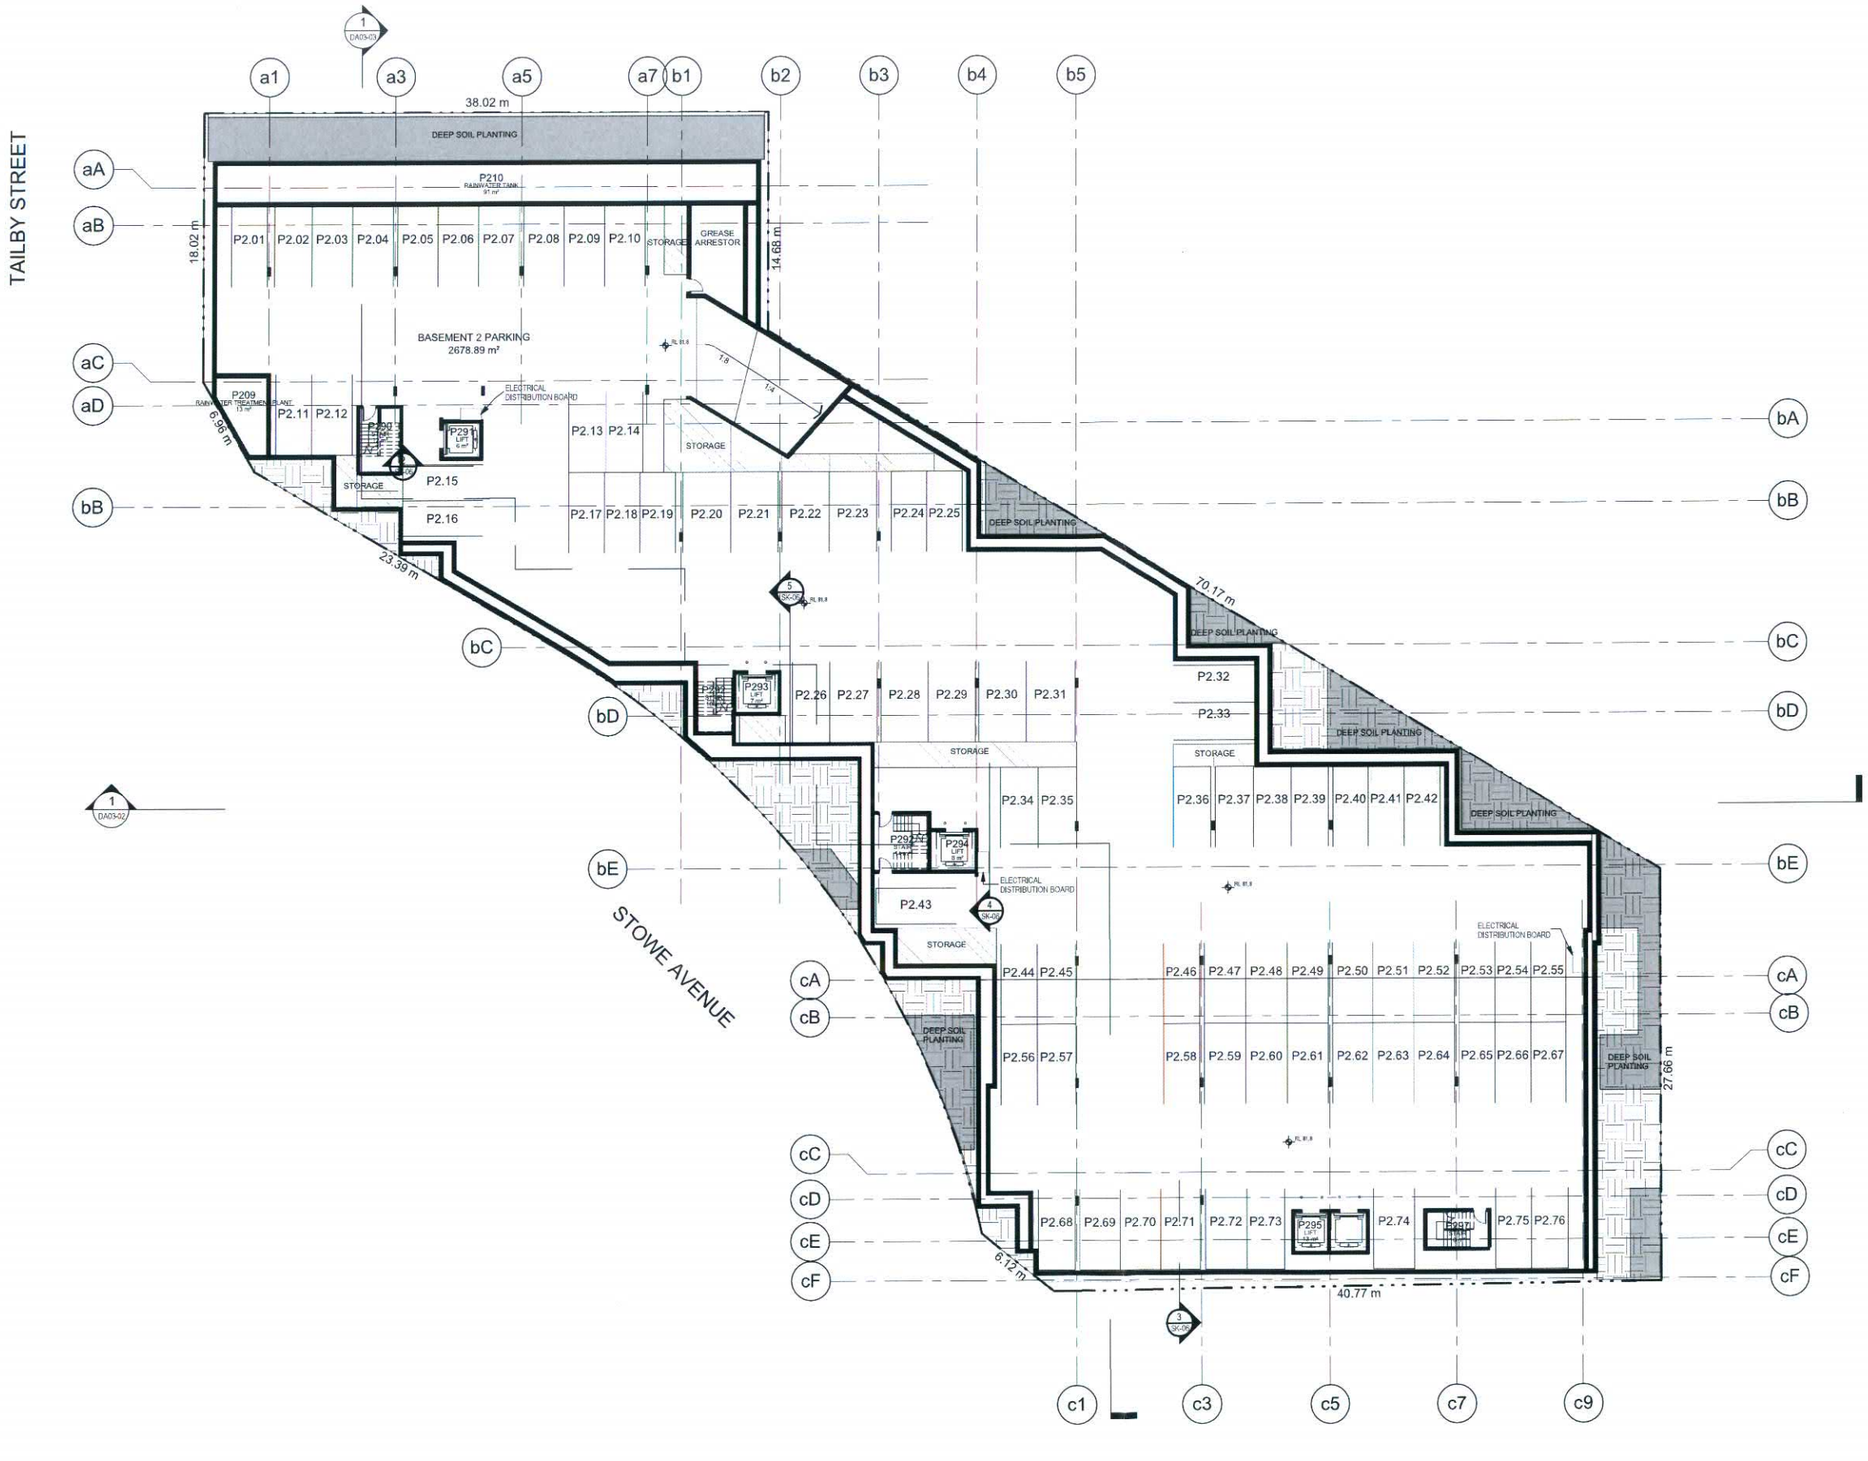

°architectus Sydney 2011

Architectus Sydney Pty Ltd is the owner of the copyright subsisting in these drawings, plans, designs and specifications. They must not be used, reproduced or copied, in whole or in part, nor may the information, ideas and concepts therein contained (which are confidential to Architectus Sydney Pty Ltd) be disclosed to any person without the prior written consent of that company.

issue	amendment	date
A	PRELIMINARY DA SUBMISSION	07.06.2010
B	DA SUBMISSION	06.08.2010
C	REISSUED FOR DEVELOPMENT APPLICATION	17.12.2010
D	ISSUED FOR REVIEW	29.06.2011

issue	amendment	date

Do not scale drawings.
Verify all dimensions on site

K:\100062.00\CAD\L02_Revit\Local\MacArthur Gardens_2012_Selina.rvt

architectus™

Architectus Sydney
Level 3 341 George Street
Sydney NSW 2000
T (61 2) 8252 8400
F (61 2) 8252 8600
sydney@architectus.com.au

ABN 11 098 489 448

Sydney
Melbourne
Auckland
Brisbane
Shanghai

checked	RJP	scale	1 : 200
drawn	DS / DA	project no	100062.00

project
Lot 3004 Stowe Avenue
Macarthur Gardens

drawing
Basement 2 Plan

drawing no.	issue
DA01-02	**D**

1/11/2011 11:22:34 AM