1 Site North Elevation

Scale: 1 : 200

©architectus Sydney 2011

Architectus Sydney Pty Ltd is the owner of this copyright subsisting in these drawings, plans, designs and specifications. They must not be used, reproduced or copied, in whole or in part, nor may the information, ideas and concepts therein contained (which are confidential to Architectus Sydney Pty Ltd) be disclosed to any person without the prior written consent of that company.

Do not scale drawings.
Verify all dimensions on site

K:\100062.00\CAD\L02_Revit\Local\MacArthur Gardens_2012_Selina.rvt

issue	amendment	date
A	PRELIMINARY DA SUBMISSION	07.06.2010
B	DA SUBMISSION	06.08.2010
C	REISSUED FOR DEVELOPMENT APPLICATION	17.12.2010
D	REVISED D.A.- APARTMENT FLOORS ADJUSTED AND CHUTES ADDED	27.10.2011

issue	amendment	date

EXTERNAL FINISHES LEGEND

C-PC1	Precast Concrete Panel
C-PC2	Precast Concrete - Charcoal
CL-1	Pre-Finished Compressed Fibre Cement
CL-2	Fibre Cement - Flush Set
CL-3	Galvanised Steel
CL-4	Pre-Finished Metal Cladding
CL-5	Anodised Aluminium Louvre Screen
CL-6	Anodised Aluminium Sunshade
GL-1	Glazing (Anodised Residential Window Suite)
GL-2	Glazing (Anodised Commercial Window Suite)
GL-3	Glass Louvres
GL-4	Glass Balustrade with Anodised Frame
M-1	Masonry with Applied Finish
M-2	Face Brick
TM/B-1	Reconstituted Timber Cladding
TM/B-2	Reconstituted Timber Battened Screen
TM/B-3	Sliding Timber Shutters
TM/B-4	Reconstituted Timber Battened Screen in Steel Frame

architectus™

Architectus Sydney
Level 3 341 George Street
Sydney NSW 2000
T (61 2) 8252 8400
F (61 2) 8252 8600
sydney@architectus.com.au

Sydney
Melbourne
Auckland
Brisbane
Shanghai

ABN 11 008 488 448

checked	RJP	scale	1 : 200
drawn	DS / DA	project no	100062.00

project
Lot 3004 Stowe Avenue
Macarthur Gardens

drawing
Site North Elevation

drawing no.	issue
DA02-01	C

28/10/2011 2:30:07 PM

1 Site South Elevation

Scale: 1 : 200

©architectus Sydney 2011

Architectus Sydney Pty Ltd is the owner of the copyright subsisting in these drawings, plans, designs and specifications. They must not be used, reproduced or copied, in whole or in part, nor may the information, ideas and concepts therein contained (which are confidential to Architectus Sydney Pty Ltd) be disclosed to any person without the prior written consent of that company.

Do not scale drawings.
Verify all dimensions on site

K:\100062.00\CAD\L02_Revit\Local\MacArthur Gardens_2012_Selina.rvt

issue	amendment	date
A	PRELIMINARY DA SUBMISSION	07.06.2010
B	DA SUBMISSION	06.08.2010
C	REISSUED FOR DEVELOPMENT APPLICATION	17.12.2010
D	REVISED D.A.- APARTMENT FLOORS ADJUSTED AND CHUTES ADDED	27.10.2011

issue	amendment	date

EXTERNAL FINISHES LEGEND

C-PC1	Precast Concrete Panel
C-PC2	Precast Concrete - Charcoal
CL-1	Pre-Finished Compressed Fibre Cement
CL-2	Fibre Cement - Flush Set
CL-3	Galvanised Steel
CL-4	Pre-Finished Metal Cladding
CL-5	Anodised Aluminium Louvre Screen
CL-6	Anodised Aluminium Sunshade
GL-1	Glazing (Anodised Residential Window Suite)
GL-2	Glazing (Anodised Commercial Window Suite)
GL-3	Glass Louvres
GL-4	Glass Balustrade with Anodised Frame
M-1	Masonry with Applied Finish
M-2	Face Brick
TMB-1	Reconstituted Timber Cladding
TMB-2	Reconstituted Timber Battened Screen
TMB-3	Sliding Timber Shutters
TMB-4	Reconstituted Timber Battened Screen in Steel Frame

architectus™

Architectus Sydney
Level 3 341 George Street
Sydney NSW 2000
T (61 2) 8252 8400
F (61 2) 8252 8600
sydney@architectus.com.au

Sydney
Melbourne
Auckland
Brisbane
Shanghai

ABN 11 098 469 448

checked	RJP	scale	1 : 200
drawn	DA	project no	100062.00

project
Lot 3004 Stowe Avenue
Macarthur Gardens

drawing
Site South Elevation

drawing no.	issue
DA02-02	C

28/10/2011 2:30:49 PM

1 Site East Elevation

Scale: 1 : 200

©architectus Sydney 2011

Architectus Sydney Pty Ltd is the owner of the copyright subsisting in these drawings, plans, designs and specifications. They must not be used, reproduced or copied, in whole or in part, nor may the information, ideas and concepts therein contained (which are confidential to Architectus Sydney Pty Ltd) be disclosed to any person without the prior written consent of that company.

Do not scale drawings.
Verify all dimensions on site

K:\100062-00\CAD\L02_Revit\Local\MacArthur Gardens_2012_Selina.rvt

issue	amendment	date
A	PRELIMINARY DA SUBMISSION	07.08.2010
B	DA SUBMISSION	06.08.2010
C	REISSUED FOR DEVELOPMENT APPLICATION	17.12.2010
D	REVISED D.A.- APARTMENT FLOOR PLAN ADJUSTED AND CHUTES ADDED	27.10.2011

issue	amendment	date

EXTERNAL FINISHES LEGEND

C-PC1	Precast Concrete Panel
C-PC2	Precast Concrete - Charcoal
CL-1	Pre-Finished Compressed Fibre Cement
CL-2	Fibre Cement - Flush Set
CL-3	Galvanised Steel
CL-4	Pre-Finished Metal Cladding
CL-5	Anodised Aluminium Louvre Screen
CL-6	Anodised Aluminium Sunshade
GL-1	Glazing (Anodised Residential Window Suite)
GL-2	Glazing (Anodised Commercial Window Suite)
GL-3	Glass Louvres
GL-4	Glass Balustrade with Anodised Frame
M-1	Masonry with Applied Finish
M-2	Face Brick
TMB-1	Reconstituted Timber Cladding
TMB-2	Reconstituted Timber Battened Screen
TMB-3	Sliding Timber Shutters
TMB-4	Reconstituted Timber Battened Screen in Steel Frame

architectus™

Architectus Sydney
Level 3 341 George Street
Sydney NSW 2000
T (61 2) 8252 8400
F (61 2) 8252 8500
sydney@architectus.com.au

Sydney
Melbourne
Auckland
Brisbane
Shanghai

ABN 11 338 469 448

checked	RJP	scale	1 : 200
drawn	DS / DA	project no	100062.00

project
Lot 3004 Stowe Avenue
Macarthur Gardens

drawing
Site East Elevation

drawing no.	issue
DA02-03	C

28/10/2011 2:31:33 PM

1 Site West Elevation

Scale: 1 : 200

°architectus Sydney 2011

Architectus Sydney Pty Ltd is the owner of the copyright subsisting in these drawings, plans, designs and specifications. They must not be used, reproduced or copied, in whole or in part, nor may the information, ideas and concepts therein contained (which are confidential to Architectus Sydney Pty Ltd) be disclosed to any person without the prior written consent of that company.

Do not scale drawings.
Verify all dimensions on site

K:\100062.00\CAD\L02_Revit\Local\MacArthur Gardens_2012_Selina.rvt

issue	amendment	date
A	PRELIMINARY DA SUBMISSION	07.08.2010
B	DA SUBMISSION	06.08.2010
C	REISSUED FOR DEVELOPMENT APPLICATION	17.12.2010
D	REVISED D.A.- APARTMENT FLOOR PLAN ADJUSTED AND CHUTES ADDED	27.10.2011

issue	amendment	date

EXTERNAL FINISHES LEGEND

C-PC1	Precast Concrete Panel
C-PC2	Precast Concrete - Charcoal
CL-1	Pre-Finished Compressed Fibre Cement
CL-2	Fibre Cement - Flush Set
CL-3	Galvanised Steel
CL-4	Pre-Finished Metal Cladding
CL-5	Anodised Aluminium Louvre Screen
CL-6	Anodised Aluminium Sunshade
GL-1	Glazing (Anodised Residential Window Suite)
GL-2	Glazing (Anodised Commercial Window Suite)
GL-3	Glass Louvres
GL-4	Glass Balustrade with Anodised Frame
M-1	Masonry with Applied Finish
M-2	Face Brick
TMB-1	Reconstituted Timber Cladding
TMB-2	Reconstituted Timber Battened Screen
TMB-3	Sliding Timber Shutters
TMB-4	Reconstituted Timber Battened Screen in Steel Frame

architectus™

Architectus Sydney
Level 3 341 George Street
Sydney NSW 2000
T (61 2) 8252 8400
F (61 2) 8252 8600
sydney@architectus.com.au

Sydney
Melbourne
Auckland
Brisbane
Shanghai

ABN 11 098 469 448

checked	RJP	scale	1 : 200
drawn	DR / DA	project no.	100062.00

project
Lot 3004 Stowe Avenue
Macarthur Gardens

drawing
Site West Elevation

drawing no.	issue
DA02-04	C

28/10/2011 2:32:11 PM

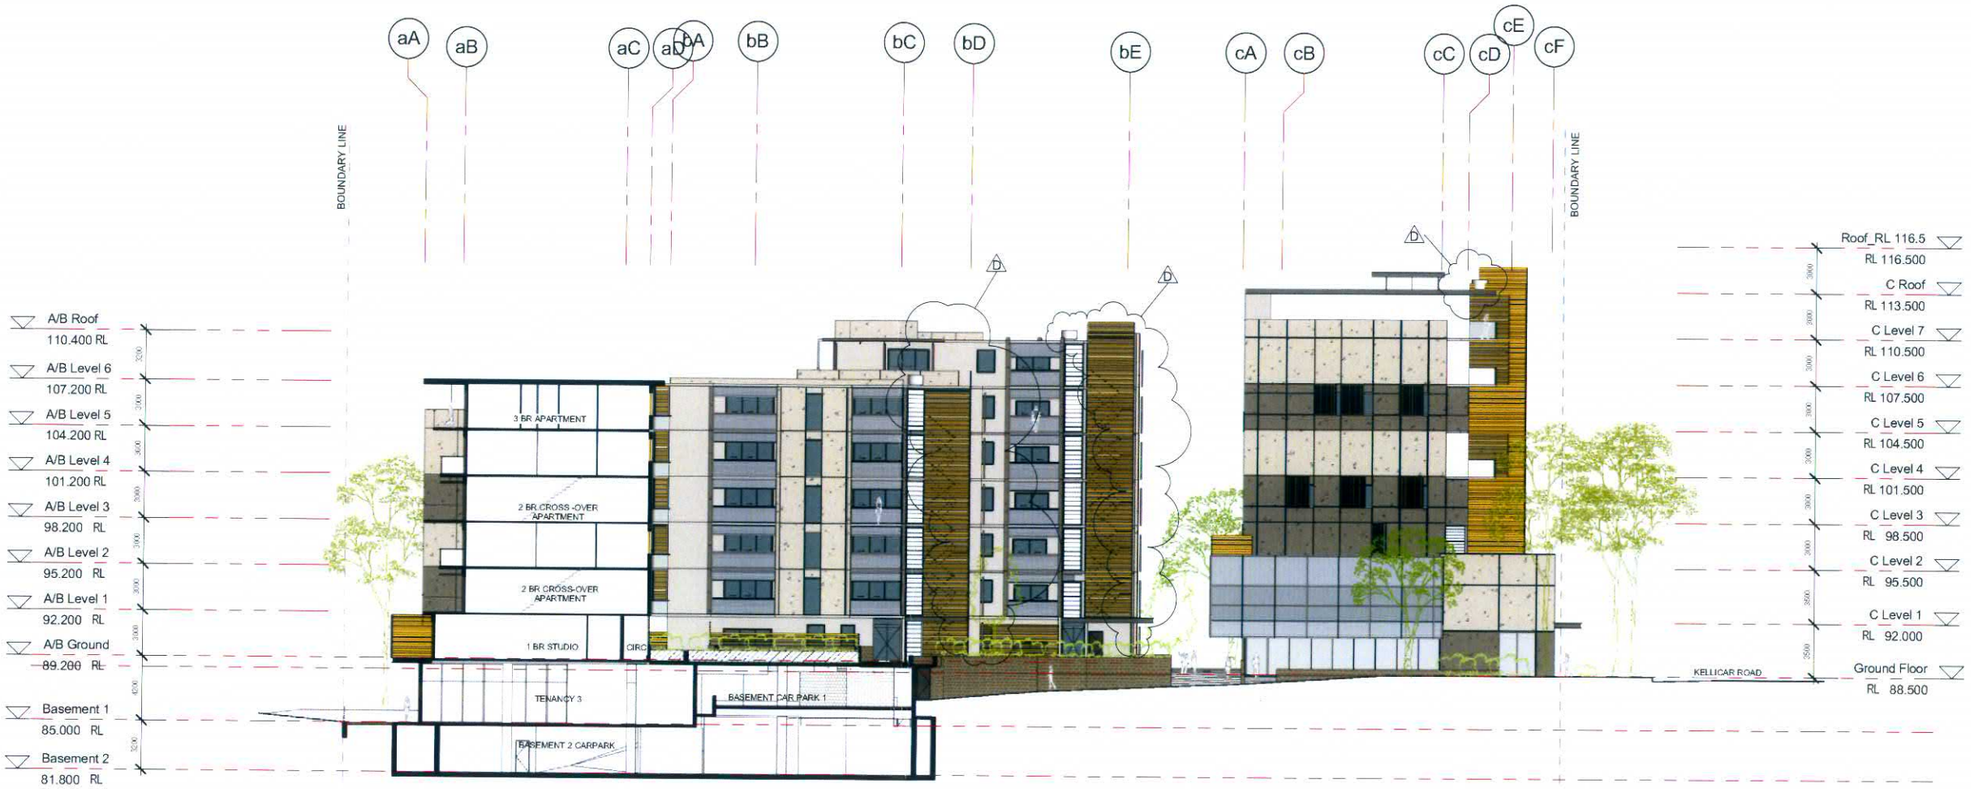

1
DA01-02

Site North/ South Section

Scale: 1 : 200

°architectus Sydney 2011

Architectus Sydney Pty Ltd is the owner of the copyright subsisting in these drawings, plans, designs and specifications. They must not be used, reproduced or copied, in whole or in part, nor may the information, ideas and concepts therein contained (which are confidential to Architectus Sydney Pty Ltd) be disclosed to any person without the prior written consent of that company.

Do not scale drawings.
Verify all dimensions on site

K:\100062.00\CAD\L02_Revit\Local\MacArthur Gardens_2012_Selina.rvt

issue	amendment	date
A	PRELIMINARY DA SUBMISSION	07.06.2010
B	DA SUBMISSION	06.08.2010
C	REISSUED FOR DEVELOPMENT APPLICATION	17.12.2010
D	REVISED D.A.- APARTMENT FLOOR PLAN ADJUSTED AND CHUTES ADDED	27.10.2011

issue	amendment	date

architectus™

Architectus Sydney
Level 3 341 George Street
Sydney NSW 2000
T (61 2) 8252 8400
F (61 2) 8252 8600
sydney@architectus.com.au

ABN 11 098 489 448

Sydney
Melbourne
Auckland
Brisbane
Shanghai

checked	PSC	scale	1 : 200
drawn	DR / DA	project no	100062.00

project
Lot 3004 Stowe Avenue
Macarthur Gardens

drawing
Site North/ South Section

drawing no. DA03-01
issue C

1 DA01-02 **Site East/ West Section**

Scale: 1 : 200

©architectus Sydney 2011

Architectus Sydney Pty Ltd is the owner of the copyright subsisting in these drawings, plans, designs and specifications. They must not be used, reproduced or copied, in whole or in part, nor may the information, ideas and concepts therein contained (which are confidential to Architectus Sydney Pty Ltd) be disclosed to any person without the prior written consent of that company.

Do not scale drawings.
Verify all dimensions on site

K:\100062.00\CAD\L02_Revit\Local\MacArthur Gardens_2012_Sei\na.rvt

issue	amendment	date
A	PRELIMINARY DA SUBMISSION	07.08.2010
B	DA SUBMISSION	06.08.2010
C	REISSUED FOR DEVELOPMENT APPLICATION	17.12.2010
D	REVISED D.A.- APARTMENT FLOOR PLAN ADJUSTED AND CHUTES ADDED	27.10.2011

issue	amendment	date

architectus™

Architectus Sydney
Level 3 341 George Street
Sydney NSW 2000
T (61 2) 8252 8400
F (61 2) 8252 8600
sydney@architectus.com.au

ABN 11 098 469 448

Sydney
Melbourne
Auckland
Brisbane
Shanghai

checked	RJP	scale	1 : 200
drawn	DR / DA	project no	100062.00

project
Lot 3004 Stowe Avenue
Macarthur Gardens

drawing
Site East/ West Section

drawing no.	issue
DA03-02	**C**

28/10/2011 2:32:31 PM

1
DA01-02

Car Park Longitudinal Section

Scale: 1 : 200

©architectus Sydney 2011

Architectus Sydney Pty Ltd is the owner of the copyright subsisting in these drawings, plans, designs and specifications. They must not be used, reproduced or copied, in whole or in part, nor may the information, ideas and concepts therein contained (which are confidential to Architectus Sydney Pty Ltd) be disclosed to any person without the prior written consent of that company.

Do not scale drawings.
Verify all dimensions on site

K:\100062.00\CAD\L02_Revit\Local\MacArthur Gardens_2012_Selina.rvt

issue	amendment	date
A	PRELIMINARY DA SUBMISSION	07.06.2010
B	DA SUBMISSION	06.08.2010
C	REISSUED FOR DEVELOPMENT APPLICATION	17.12.2010
D	REVISED D.A.- APARTMENT FLOOR PLAN ADJUSTED AND CHUTES ADDED	27.10.2011

issue	amendment	date

architectus™

Architectus Sydney
Level 3 341 George Street
Sydney NSW 2000
T (61 2) 8252 8400
F (61 2) 8252 8600
sydney@architectus.com.au

Sydney
Melbourne
Auckland
Brisbane
Shanghai

ABN 11 098 469 448

checked	RJP	scale	1 : 200
drawn	DR / DA	project no	100062.00

project
Lot 3004 Stowe Avenue
Macarthur Gardens

drawing
Car Park Longitudinal Section

drawing no.	issue
DA03-03	C