Landscape masterplan 1:250@A1

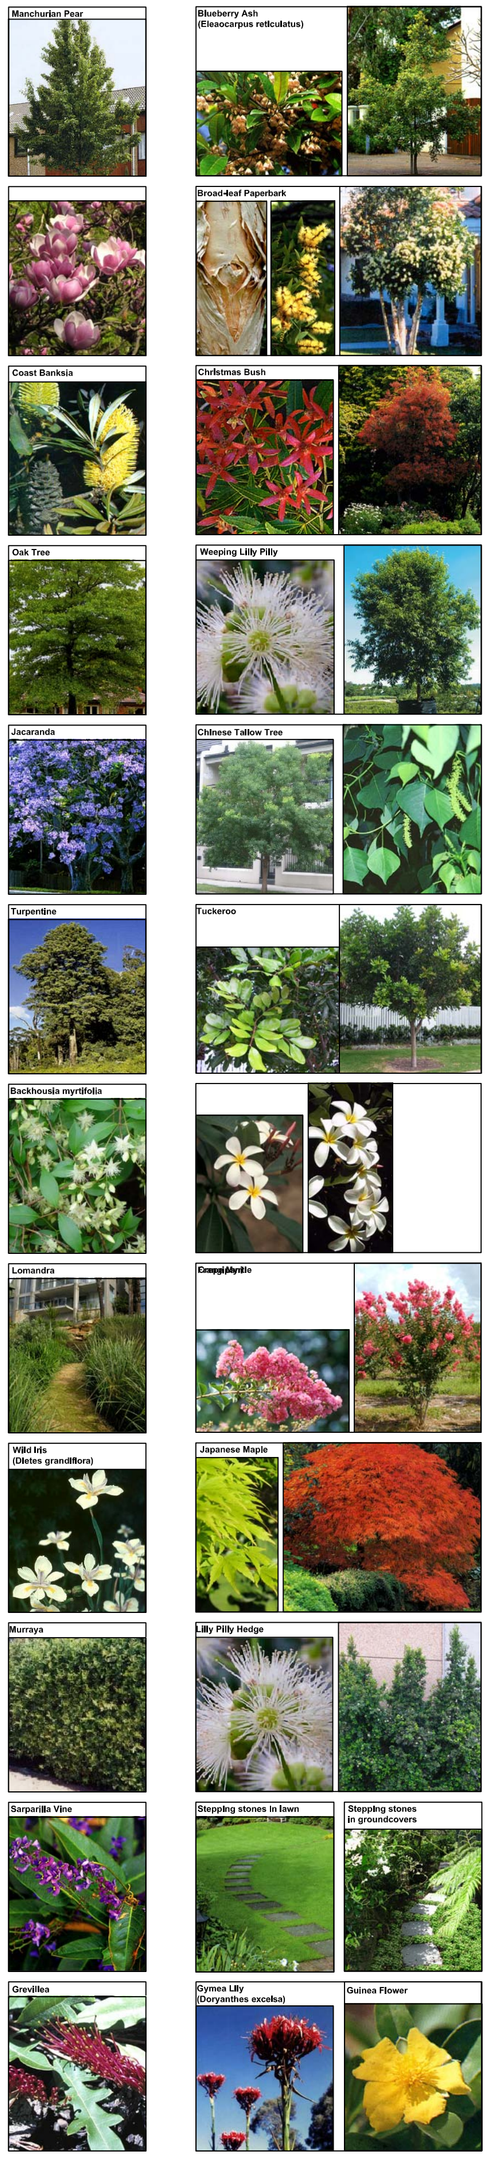

Legend

- Existing trees
- Proposed trees
- Palms / Succulents
- Tree Ferns
- Shrubs
- Lawn areas
- Groundcovers
- Tiles/pavers on concrete slab
- Lightweight fencing & gate
- Strip drainage grate Drainage pit
- Stone walls
- Retaining walls
- Proposed levels
- Basement Line
- Concrete

Drawing schedule

Sheet 1: Masterplan 1:250
Sheet 2: Existing Vegetation plan
Sheet 3: Arborist summary table
Sheet 4: Deep soil calculations
Sheet 5: Combined planting schedule & details
Sheet 6: Zone A 1:100 detail plan
Sheet 7: Zone B 1:100 detail plan
Sheet 8: Zone C 1:100 detail plan
Sheet 9: Zone D 1:100 detail plan
Sheet 10: Zone E 1:100 detail plan
Sheet 11: Basix planting information

Arborist

Earthscape Horticultural Services
Arboricultural & Landscape Consultants
PO Box 364
BEROWRA NSW 2081
Tel: 02 9456 4787
Fax: 02 9456 5757
e: arnold914zb@bigpond.net.au

PAUL SCRIVENER
LANDSCAPE ARCHITECT

PO Box 813 Newport NSW 2106
ABN 56 070 598 882
Phone: 02 9907 8011
Fax: 02 9948 9527
Mobile: 0417 258 629
www.scrivener-design.com
Email: paul@scrivener-design.com

Project: Residential development at 212-216 Mona Vale Road & 5A, 9 & 13 Memorial Ave St Ives

Dwg: Landscape masterplan

Date: 06.05.11
Job Ref: 10/1496/DA1
Issue: D
Scale: 1:250@A1
Sheet No: 1 of 11

Builder must verify all dimensions on site before work commences. Figured dimensions should be used in preference to those scaled off.

©Copyright is the property of Paul Scrivener Landscape Architects Pty Ltd A.C.N. 070 598 882. The concepts, design, details and information described in the drawing are copyright. Other than for the purpose specified under the Copyright Act, no part of it may in any form or by any means be used or reproduced without prior written permission.

North

Amendments

Job/Project: Churcher/Pridgway