| REV | AMENDMENTS | DATE |
|---|---|---|
| B | - South western corner of souther building has been amended<br>- Privacy screens added to bedroom windows of unit 48 and studies windows of units 33 & 44 | 06.12.11 |

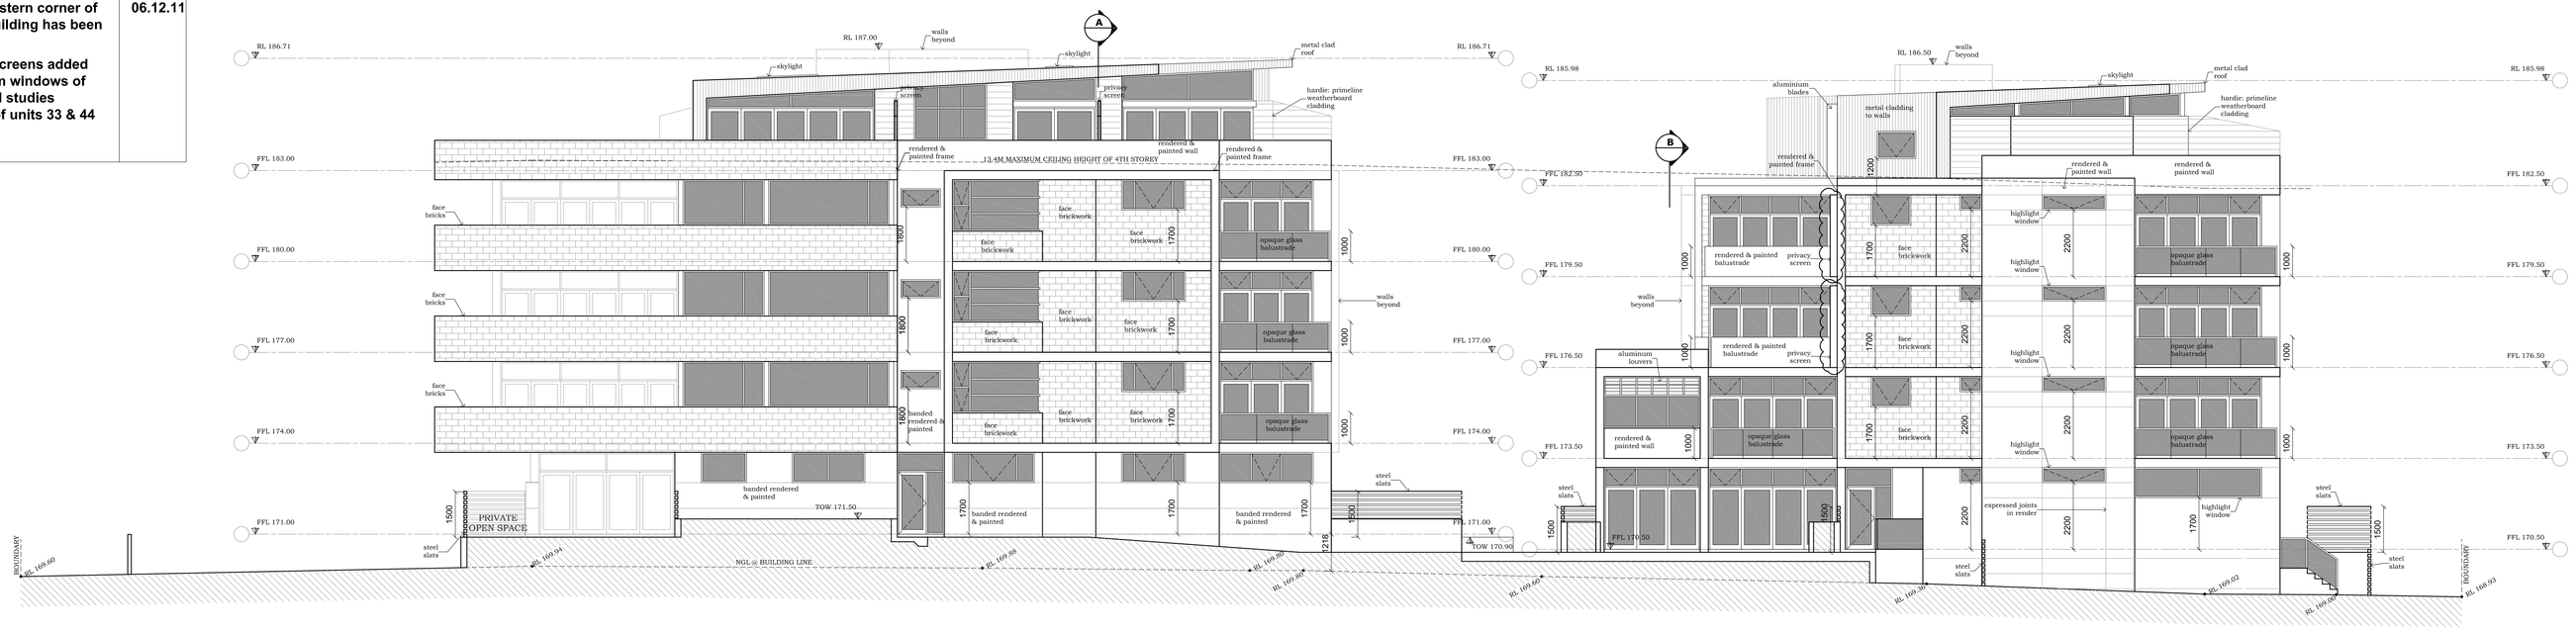


## EAST ELEVATION
SCALE 1:100 @ A0

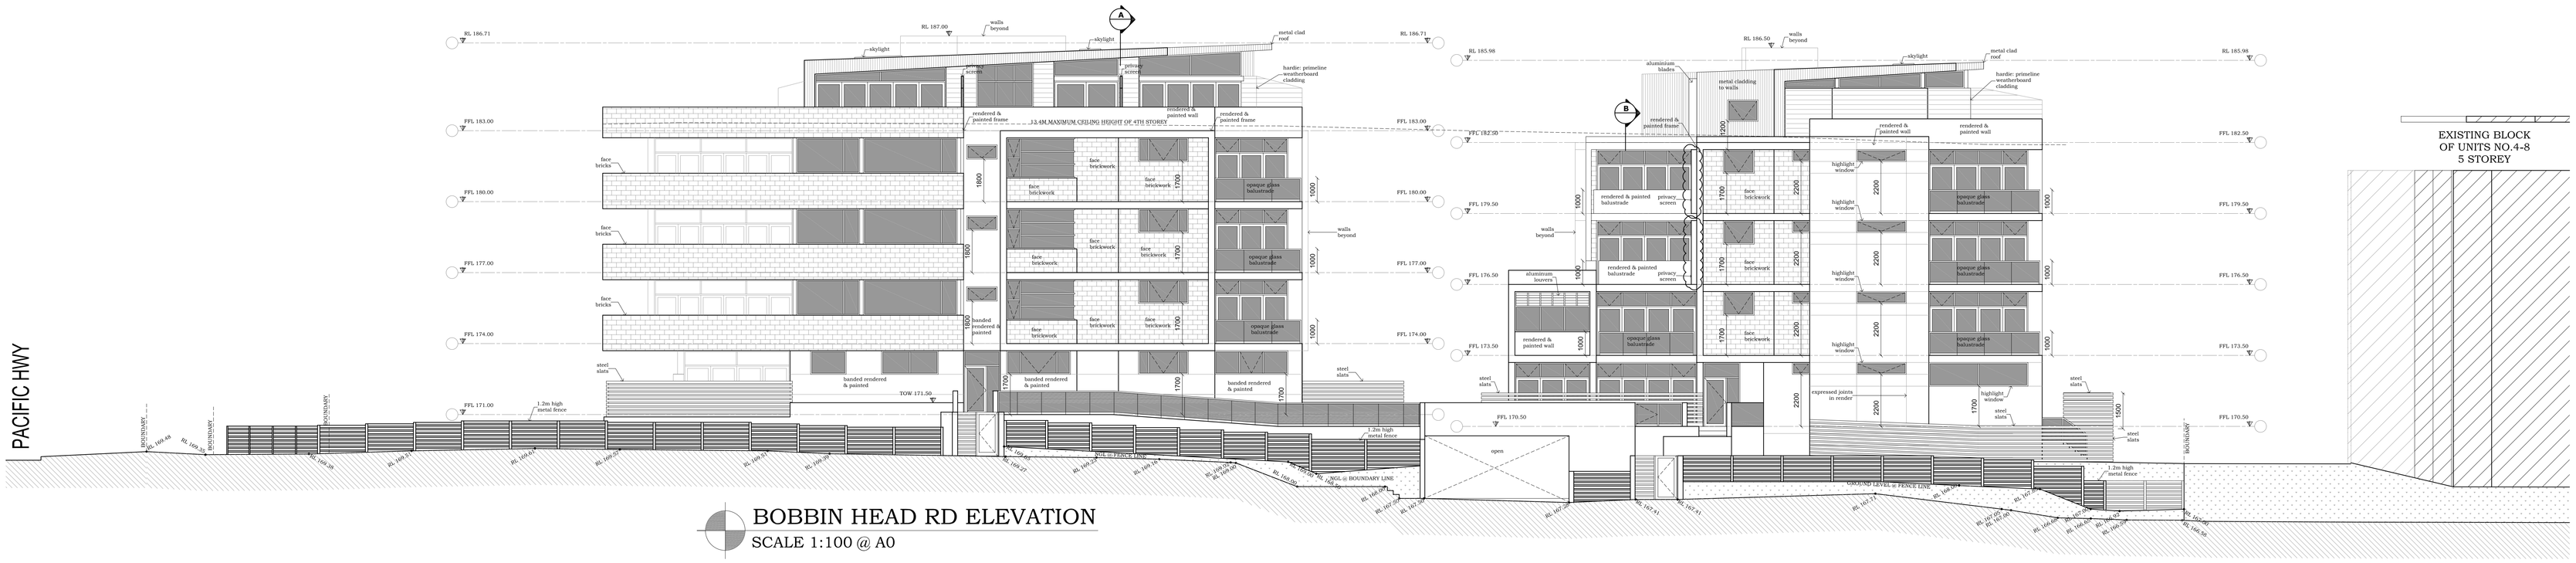


## BOBBIN HEAD RD ELEVATION
SCALE 1:100 @ A0

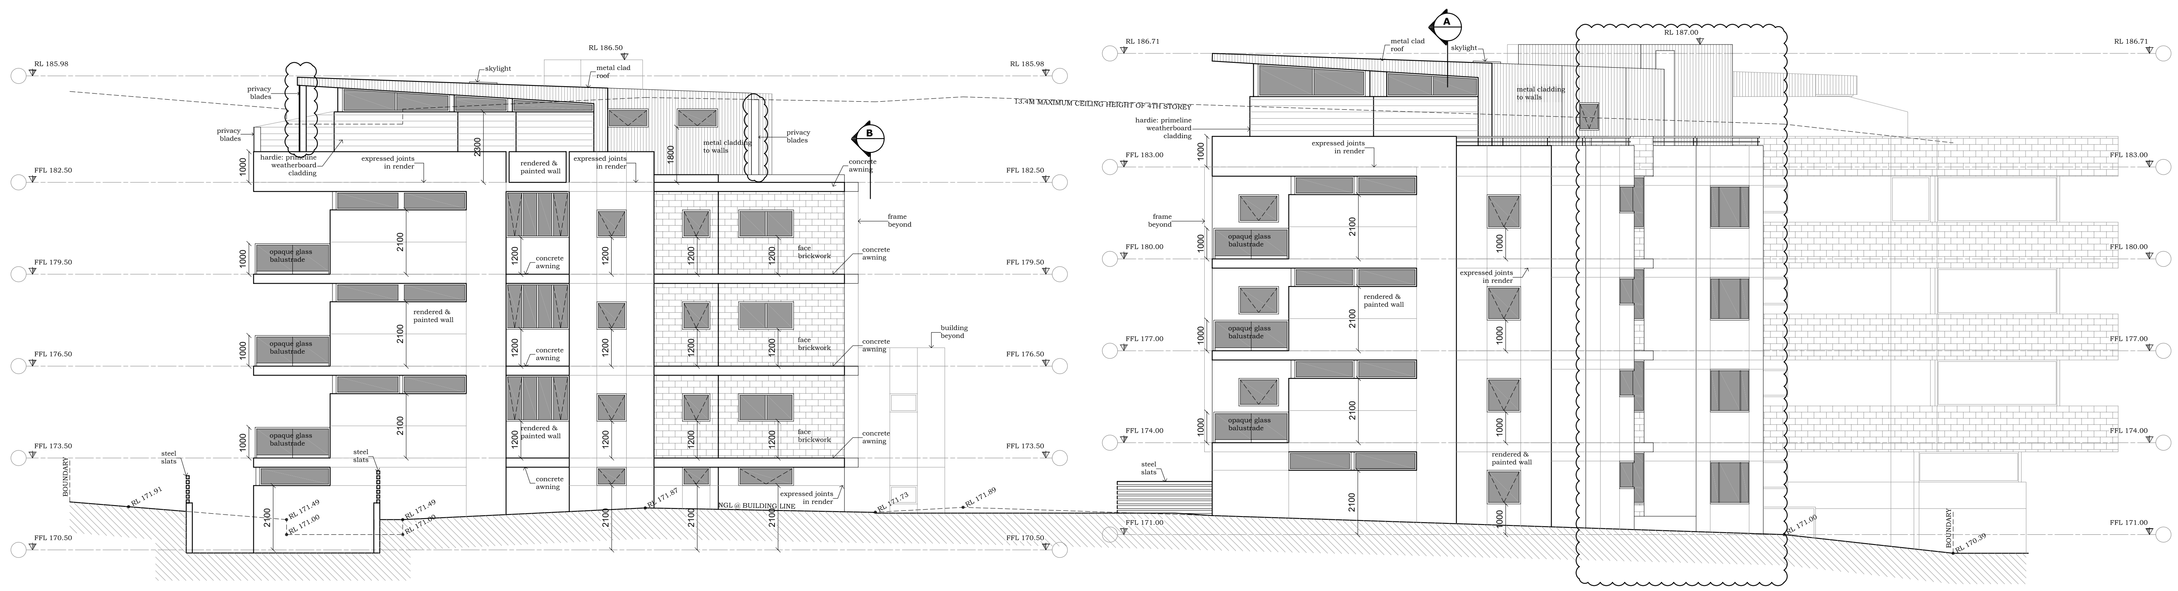

## WEST ELEVATION
SCALE 1:100 @ A0


MACKENZIE ARCHITECTS

**MACKENZIE ARCHITECTS**
Chartered Architects & Strategic Planners
Carem Pty. Ltd. ACN 084 320 543

4/3 The Postern
Castlecrag - NSW - 2068
Phone: (02) 9967 9966
Fax: (02) 9967 9977
Email: info@mackenziearchitects.com.au
Chartered Architect No 6033


Job:
**RESIDENTIAL FLAT BUILDING: - 1147, 1149 PACIFIC HWY & 2 BOBBIN HEAD ROAD PYMBLE**

Drawing title:
**ELEVATIONS**

North point:

| Scale: | Date: |
|---|---|
| **1:100 @ A0** | **22.07.2011** |
| Drawn: | Checked: |
| **JA** | **DM** |

Drawing no.
**SK11B**


Copyright

*Mackenzie Architects* is the owner of the copyright subsisting in these drawings, plans, designs and specifications. These may not be used, reproduced or copied in whole or in part without prior written consent of *Mackenzie Architects*

Copyright © 2011, Mackenzie Architects