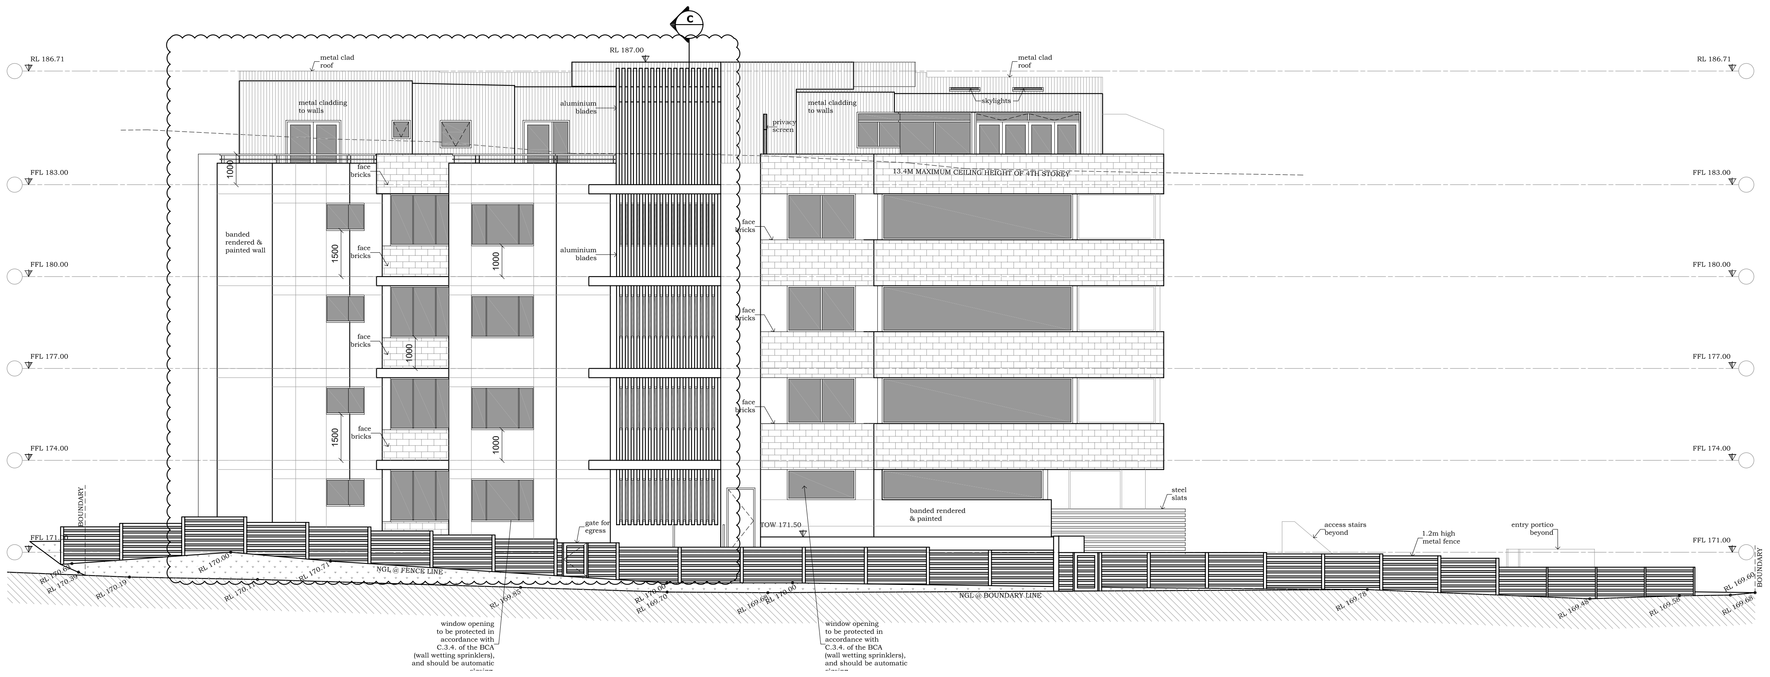

PACIFIC HWY ELEVATION
SCALE 1:100 @ A0

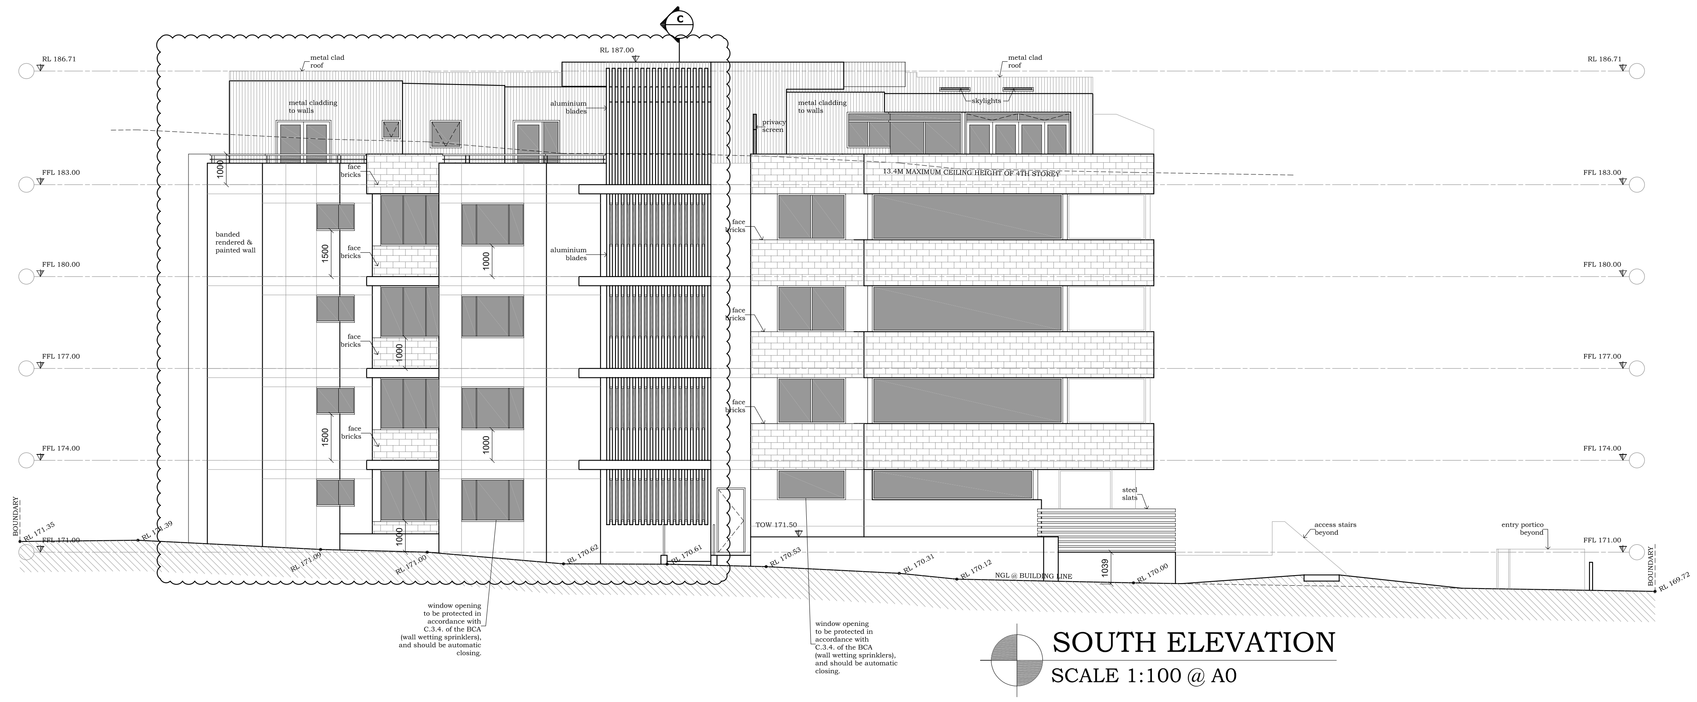

SOUTH ELEVATION
SCALE 1:100 @ A0

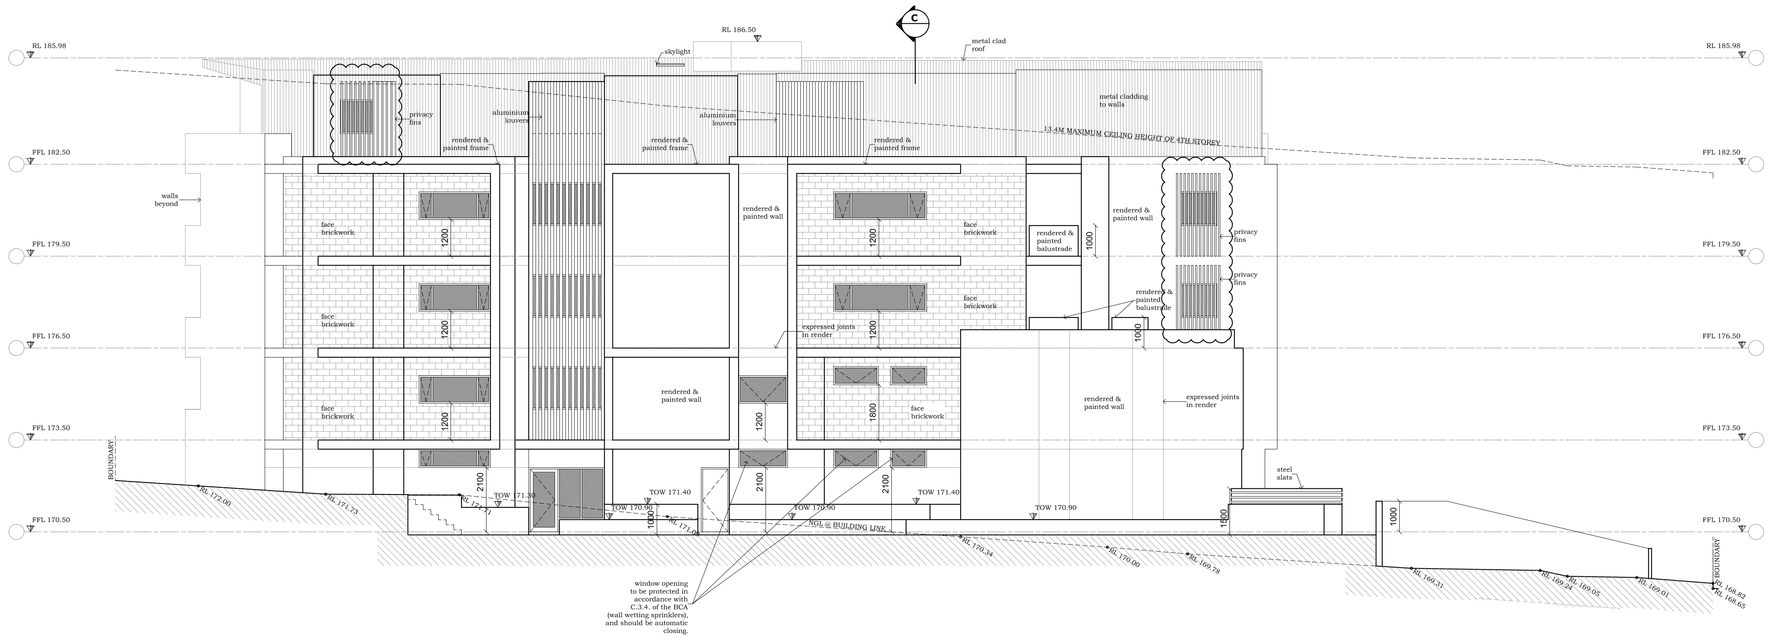

SOUTH ELEVATION (OF NORTHERN BLOCK)
SCALE 1:100 @ A0

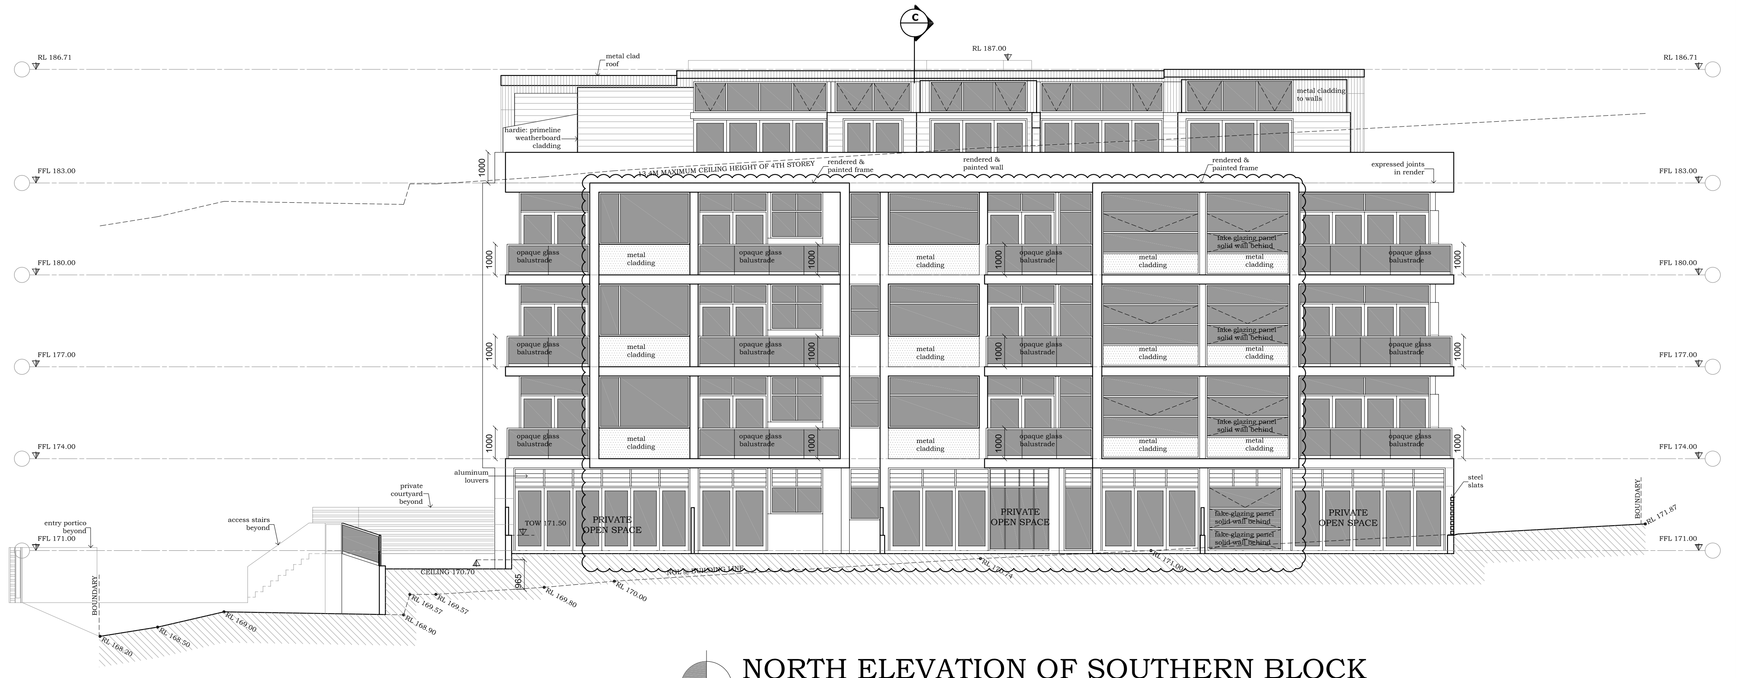

NORTH ELEVATION OF SOUTHERN BLOCK
SCALE 1:100 @ A0

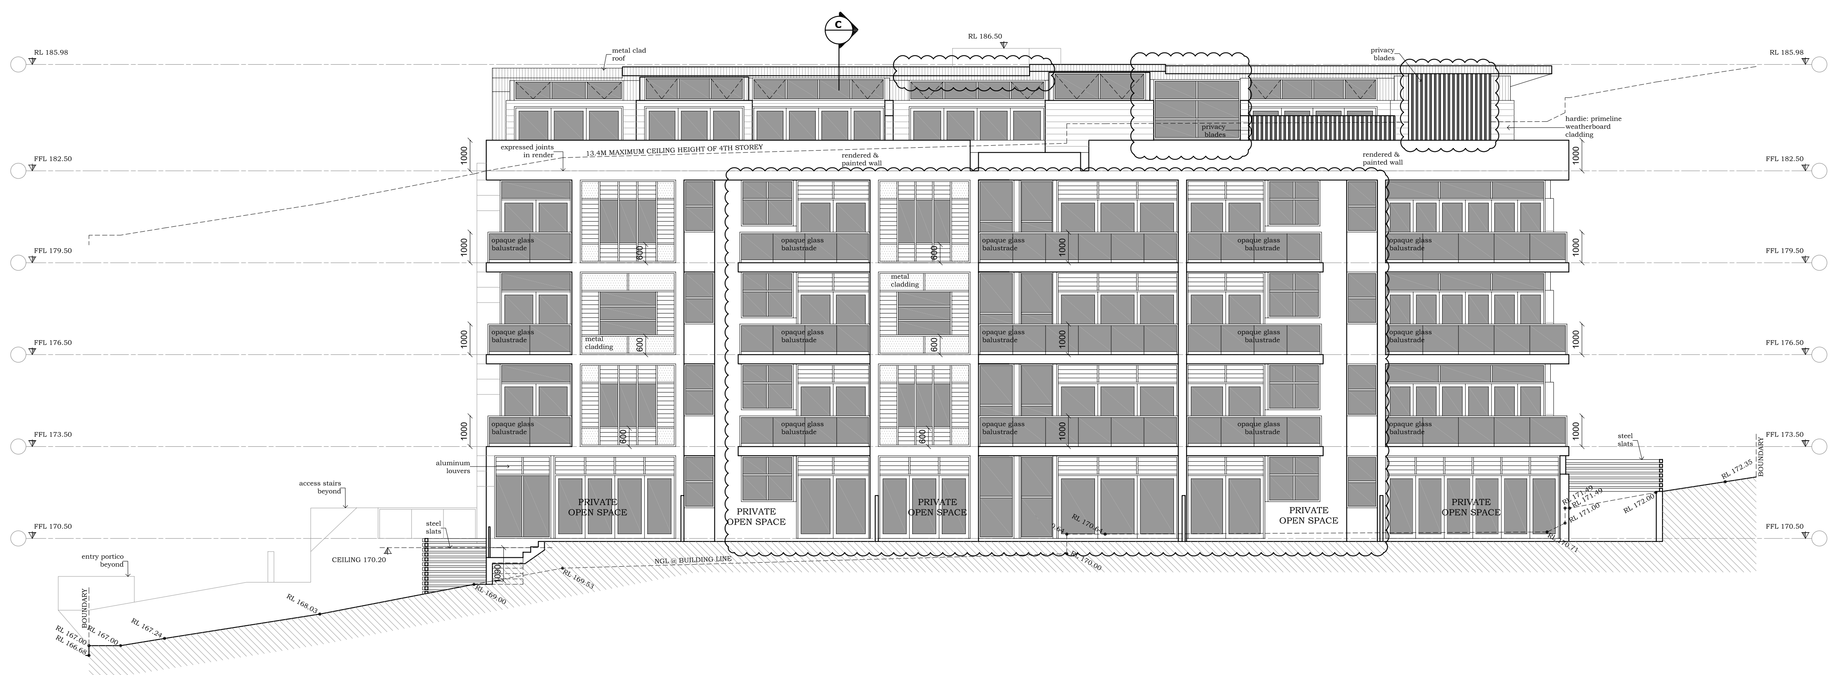

NORTH ELEVATION (OF NORTHERN BLOCK)
SCALE 1:100 @ A0

REV	AMENDMENTS	DATE
B	- South western corner of souther building has been amended to reflect amended plans - Privacy screens added to bedroom windows of unit 48 and studies windows of units 33 & 44 - Northern elevation amended due to change to unit layouts	06.12.11

MACKENZIE ARCHITECTS

MACKENZIE ARCHITECTS
Chartered Architects & Strategic Planners
Carem Pty. Ltd. ACN 084 320 543

4/3 The Postern
Castlecrag - NSW - 2068
Phone: (02) 9967 9966
Fax: (02) 9967 9977
Email: info@mackenziearchitects.com.au
Chartered Architect No 6033

Job:
RESIDENTIAL FLAT BUILDING: - 1147, 1149 PACIFIC HWY & 2 BOBBIN HEAD ROAD PYMBLE

Drawing title:
ELEVATIONS (2)

North point:

Scale: **1:100 @ A0**
Date: **22.07.2011**
Drawn: **JA**
Checked: **DM**
Drawing no.
SK12B

Copyright

Mackenzie Architects is the owner of the copyright subsisting in these drawings, plans, designs and specifications. They must not be used, reproduced or copied in whole or in part without prior written consent of *Mackenzie Architects*.

Copyright © 2011, Mackenzie Architects