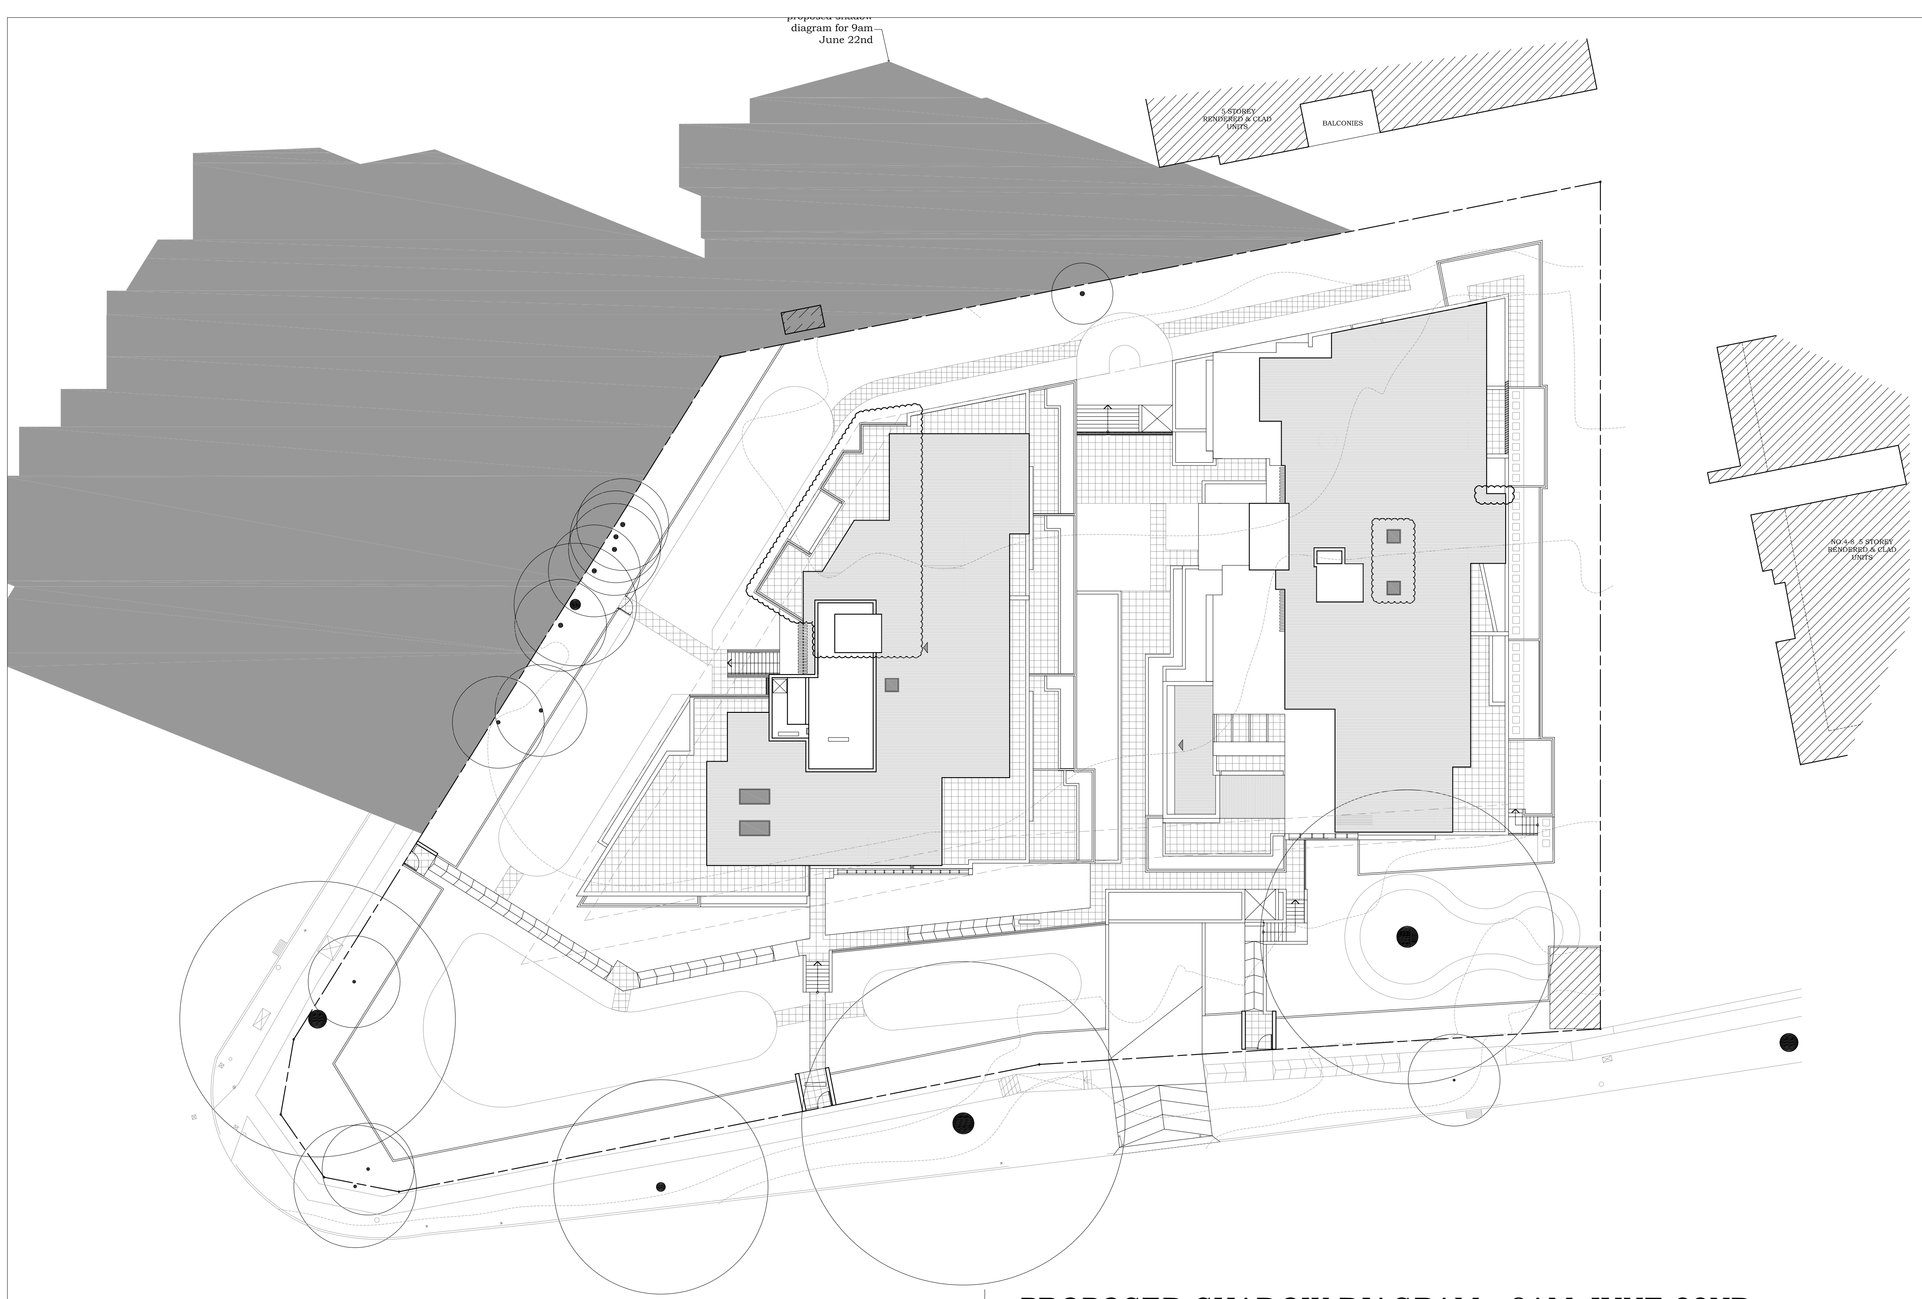

PROPOSED SHADOW DIAGRAM - 9AM JUNE 22ND

SCALE 1:200 @ A0

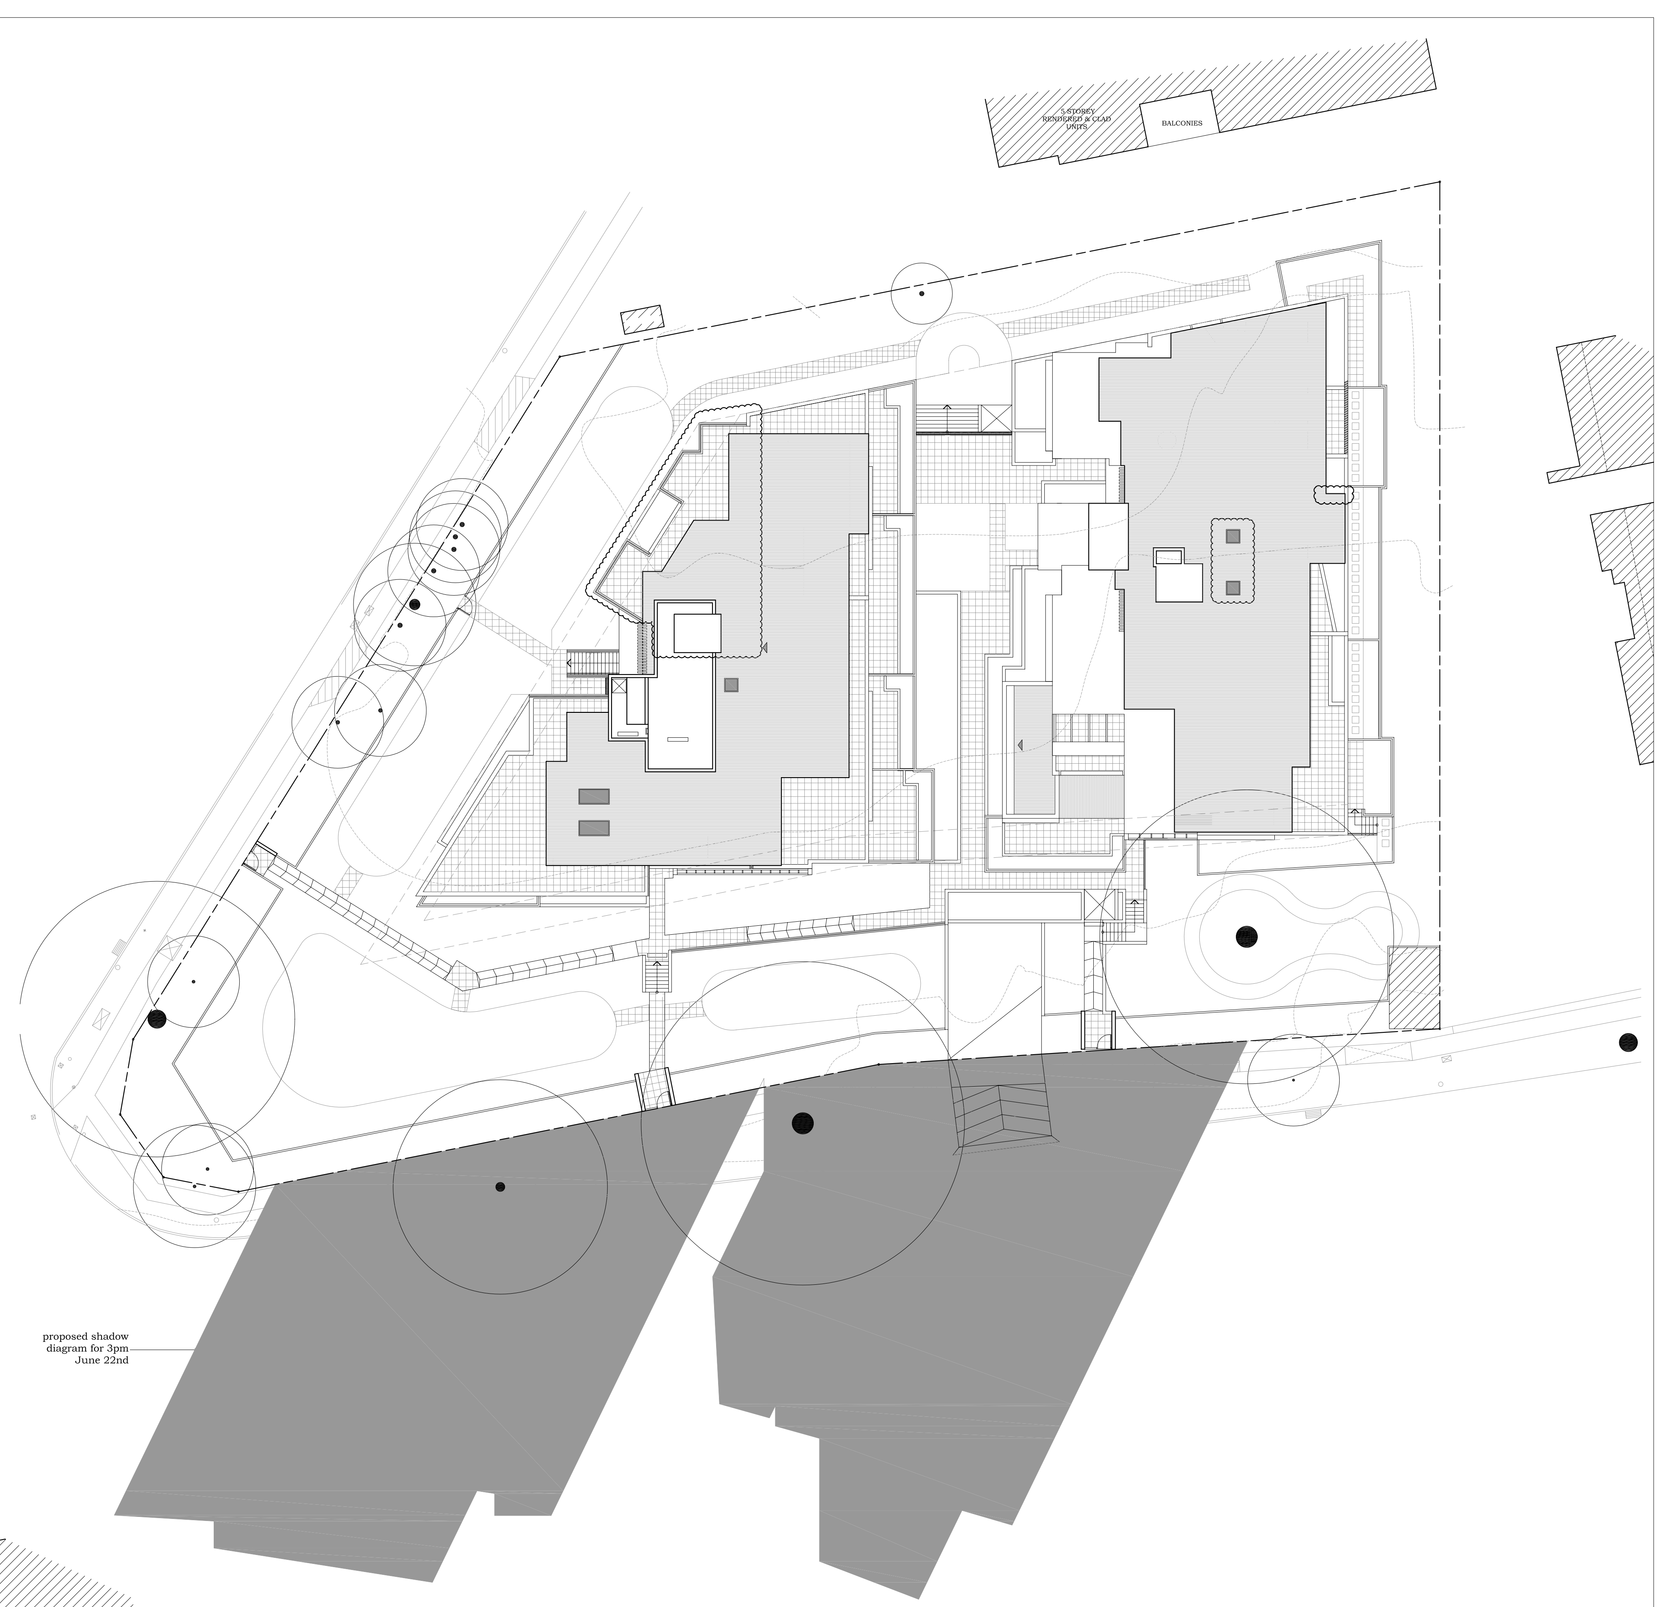

PROPOSED SHADOW DIAGRAM - 3PM JUNE 22ND

SCALE 1:200 @ A0

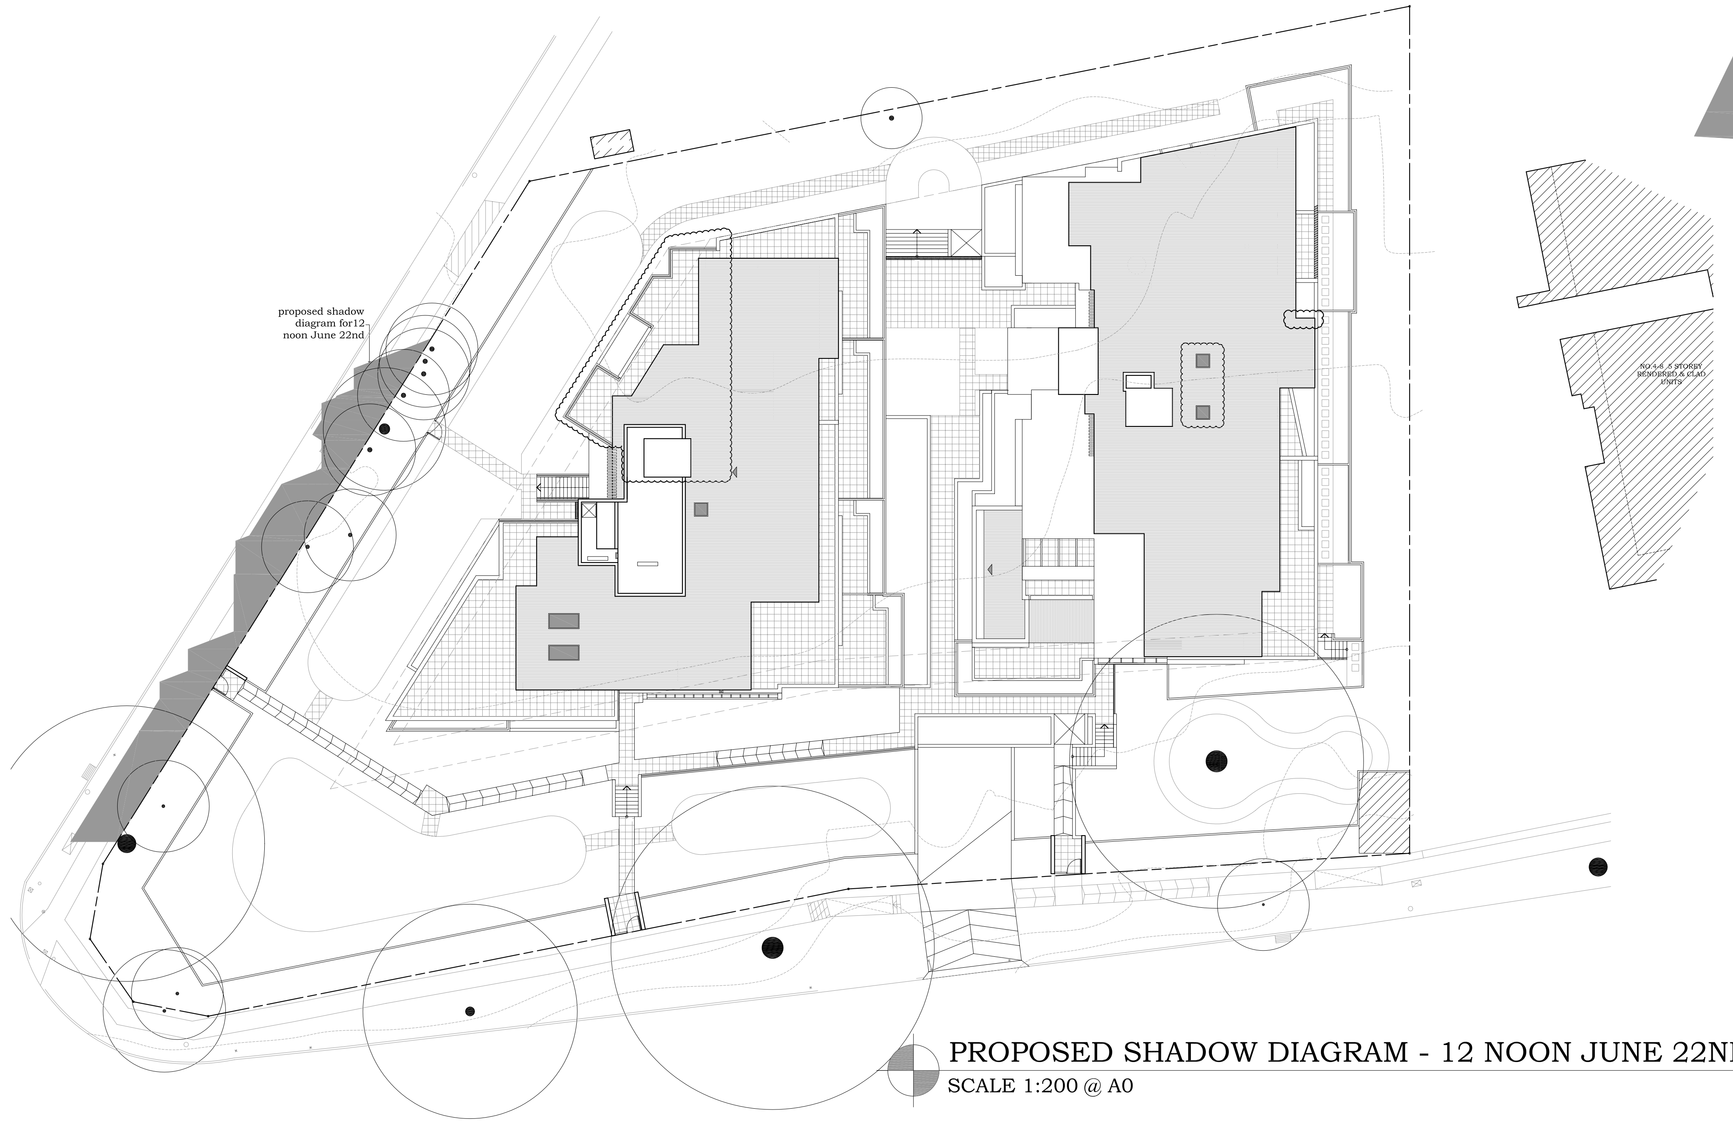

PROPOSED SHADOW DIAGRAM - 12 NOON JUNE 22ND

SCALE 1:200 @ A0

REV	AMENDMENTS	DATE
B	- Lift in southern block has been relocated. - Profile of roof over southern block has changed - Plant room on southern block has been amended to reflect change to penthouse level below. - Skylight on roof of northern block have been repositioned. - Profile of south western corner of southern block changed.	06.12.11

MACKENZIE

MACKENZIE ARCHITECTS

Chartered Architects & Strategic Planners

Carem Pty. Ltd. ACN 084 320 543

4/3 The Postern

Castlecrag - NSW - 2068

Phone: (02) 9967 9966

Fax: (02) 9967 9977

Email: info@mackenziearchitects.com.au

Chartered Architect No 6033

Job:

RESIDENTIAL FLAT BUILDING: - 1147, 1149 PACIFIC HWY & 2 BOBBIN HEAD ROAD PYMBLE

Drawing title:

PROPOSED SHADOW DIAGRAMS - 9AM, 3PM & 12 NOON JUNE 22ND

North point:

Scale: **1:200 @ A0**

Date: **22.07.2011**

Checked: **DM**

Drawing no.

SK30B

Copyright

Mackenzie Architects is the owner of the copyright in these drawings, plans, schemes, designs and specifications. They must not be used, reproduced or copied in whole or in part without prior written consent of *Mackenzie Architects*.

Copyright © 2011, Mackenzie Architects