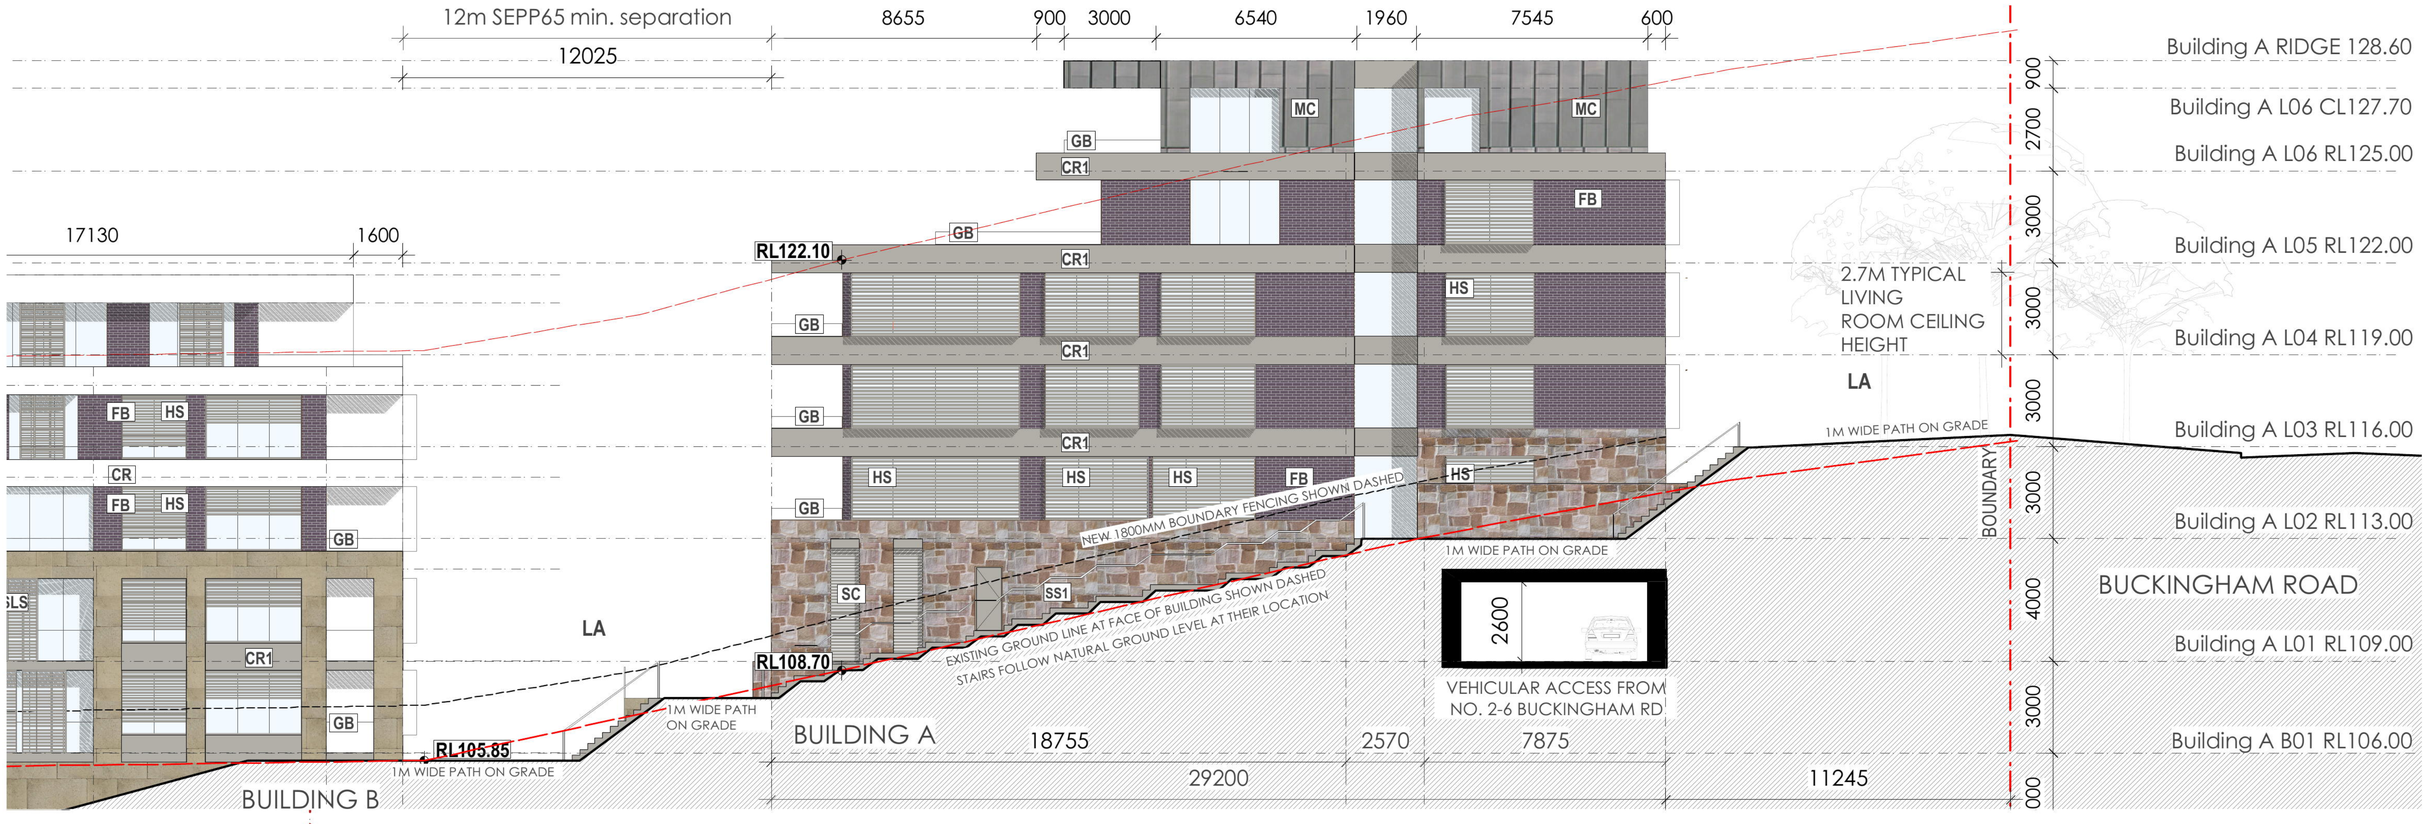

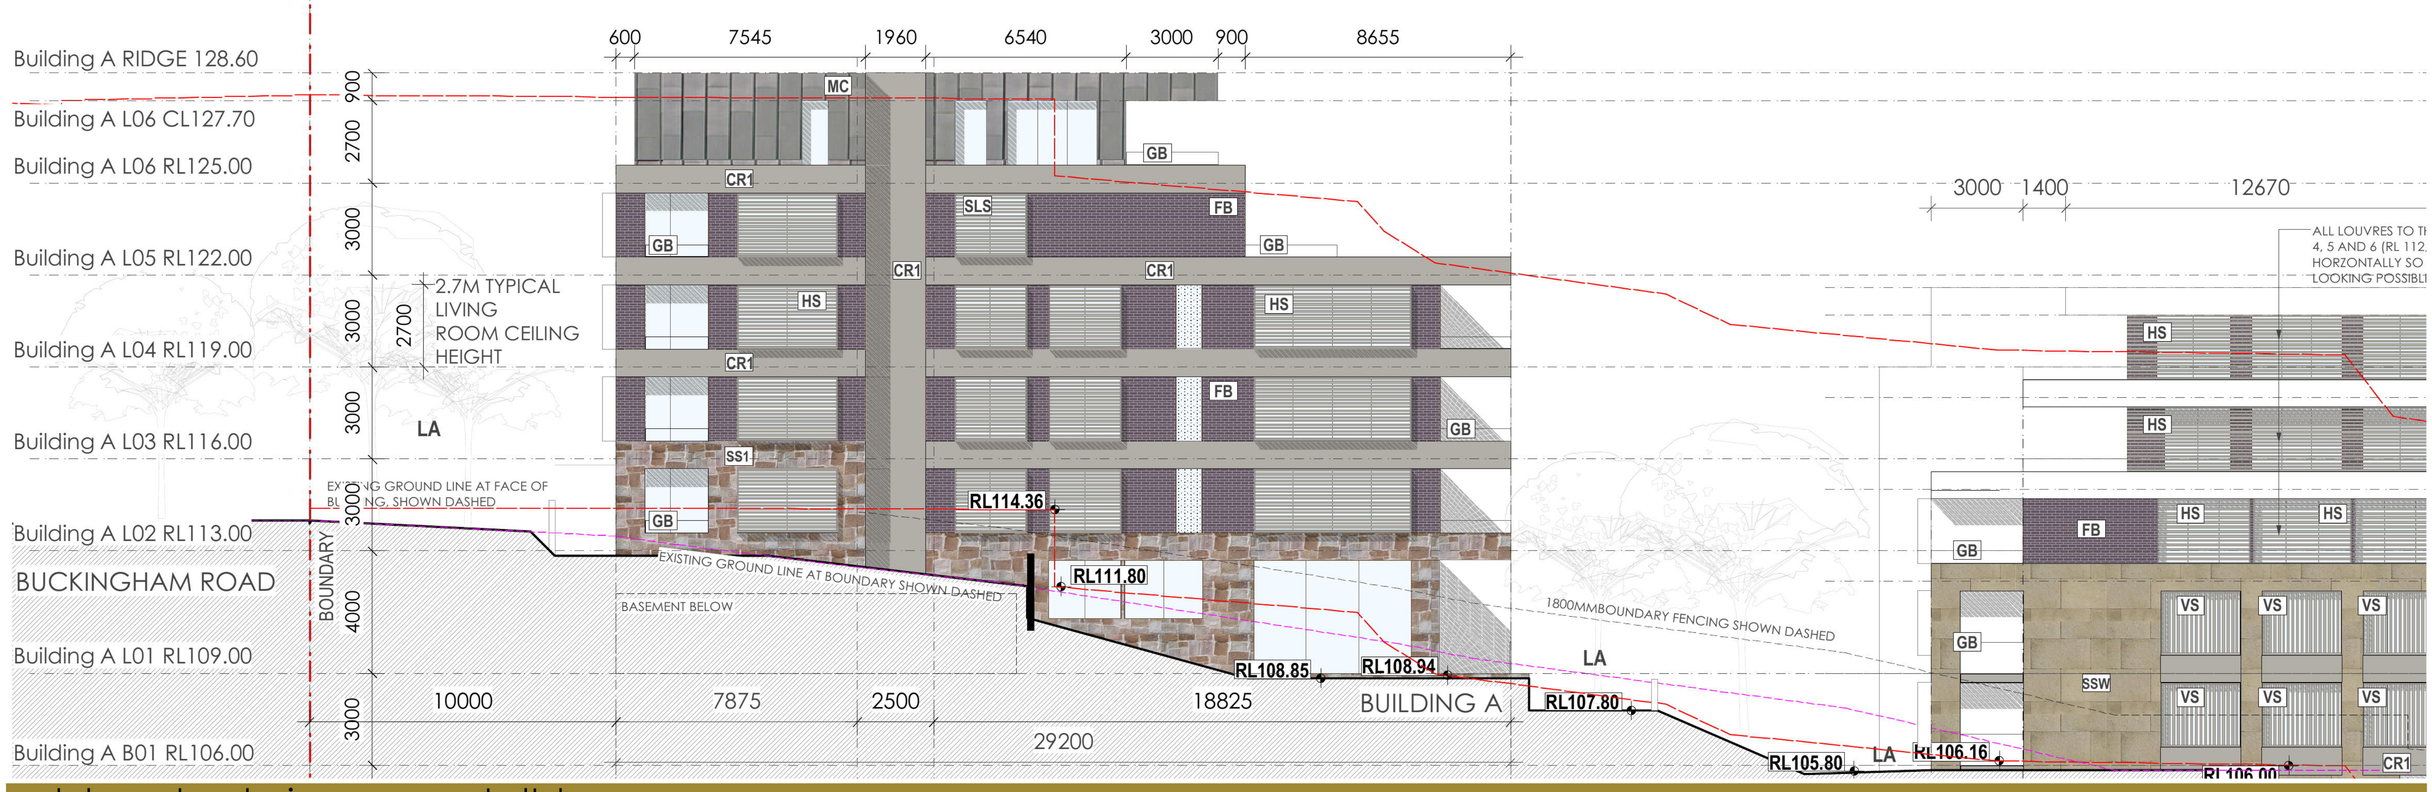

aleksandar design group pty ltd

project no: **0856**

architecture urban planning interiors
suite 202, level 02, 127 york street, sydney nsw 2000
p 02 9261 8180 **f** 02 9261 8086 **e** aj@aleksandardesigngroup.com.au
www.aleksandardesigngroup.com.au

FOR DA SUBMSSION ONLY

© copyright aleksandar design group pty ltd

key:
LA REFER TO LANDSCAPE ARCHITECT'S DOCUMENTATION FOR ALL COMMUNAL + PRIVATE OPEN SPACES, INCLUDING DEEP SOIL AREA CALCULATIONS + RETAINING WALLS.
POS REFER TO CIVIL ENGINEER'S DOCUMENTATION FOR ALL STORMWATER WORKS

project: 6A + 8 Buckingham Road, Killara
Lots 1, 3 + 4 DP 414101

title: east + west elevations: Building A
drawing no: DA25 **issue** A
date: 18 Febuary 2011
scale: 1:100 @ A1