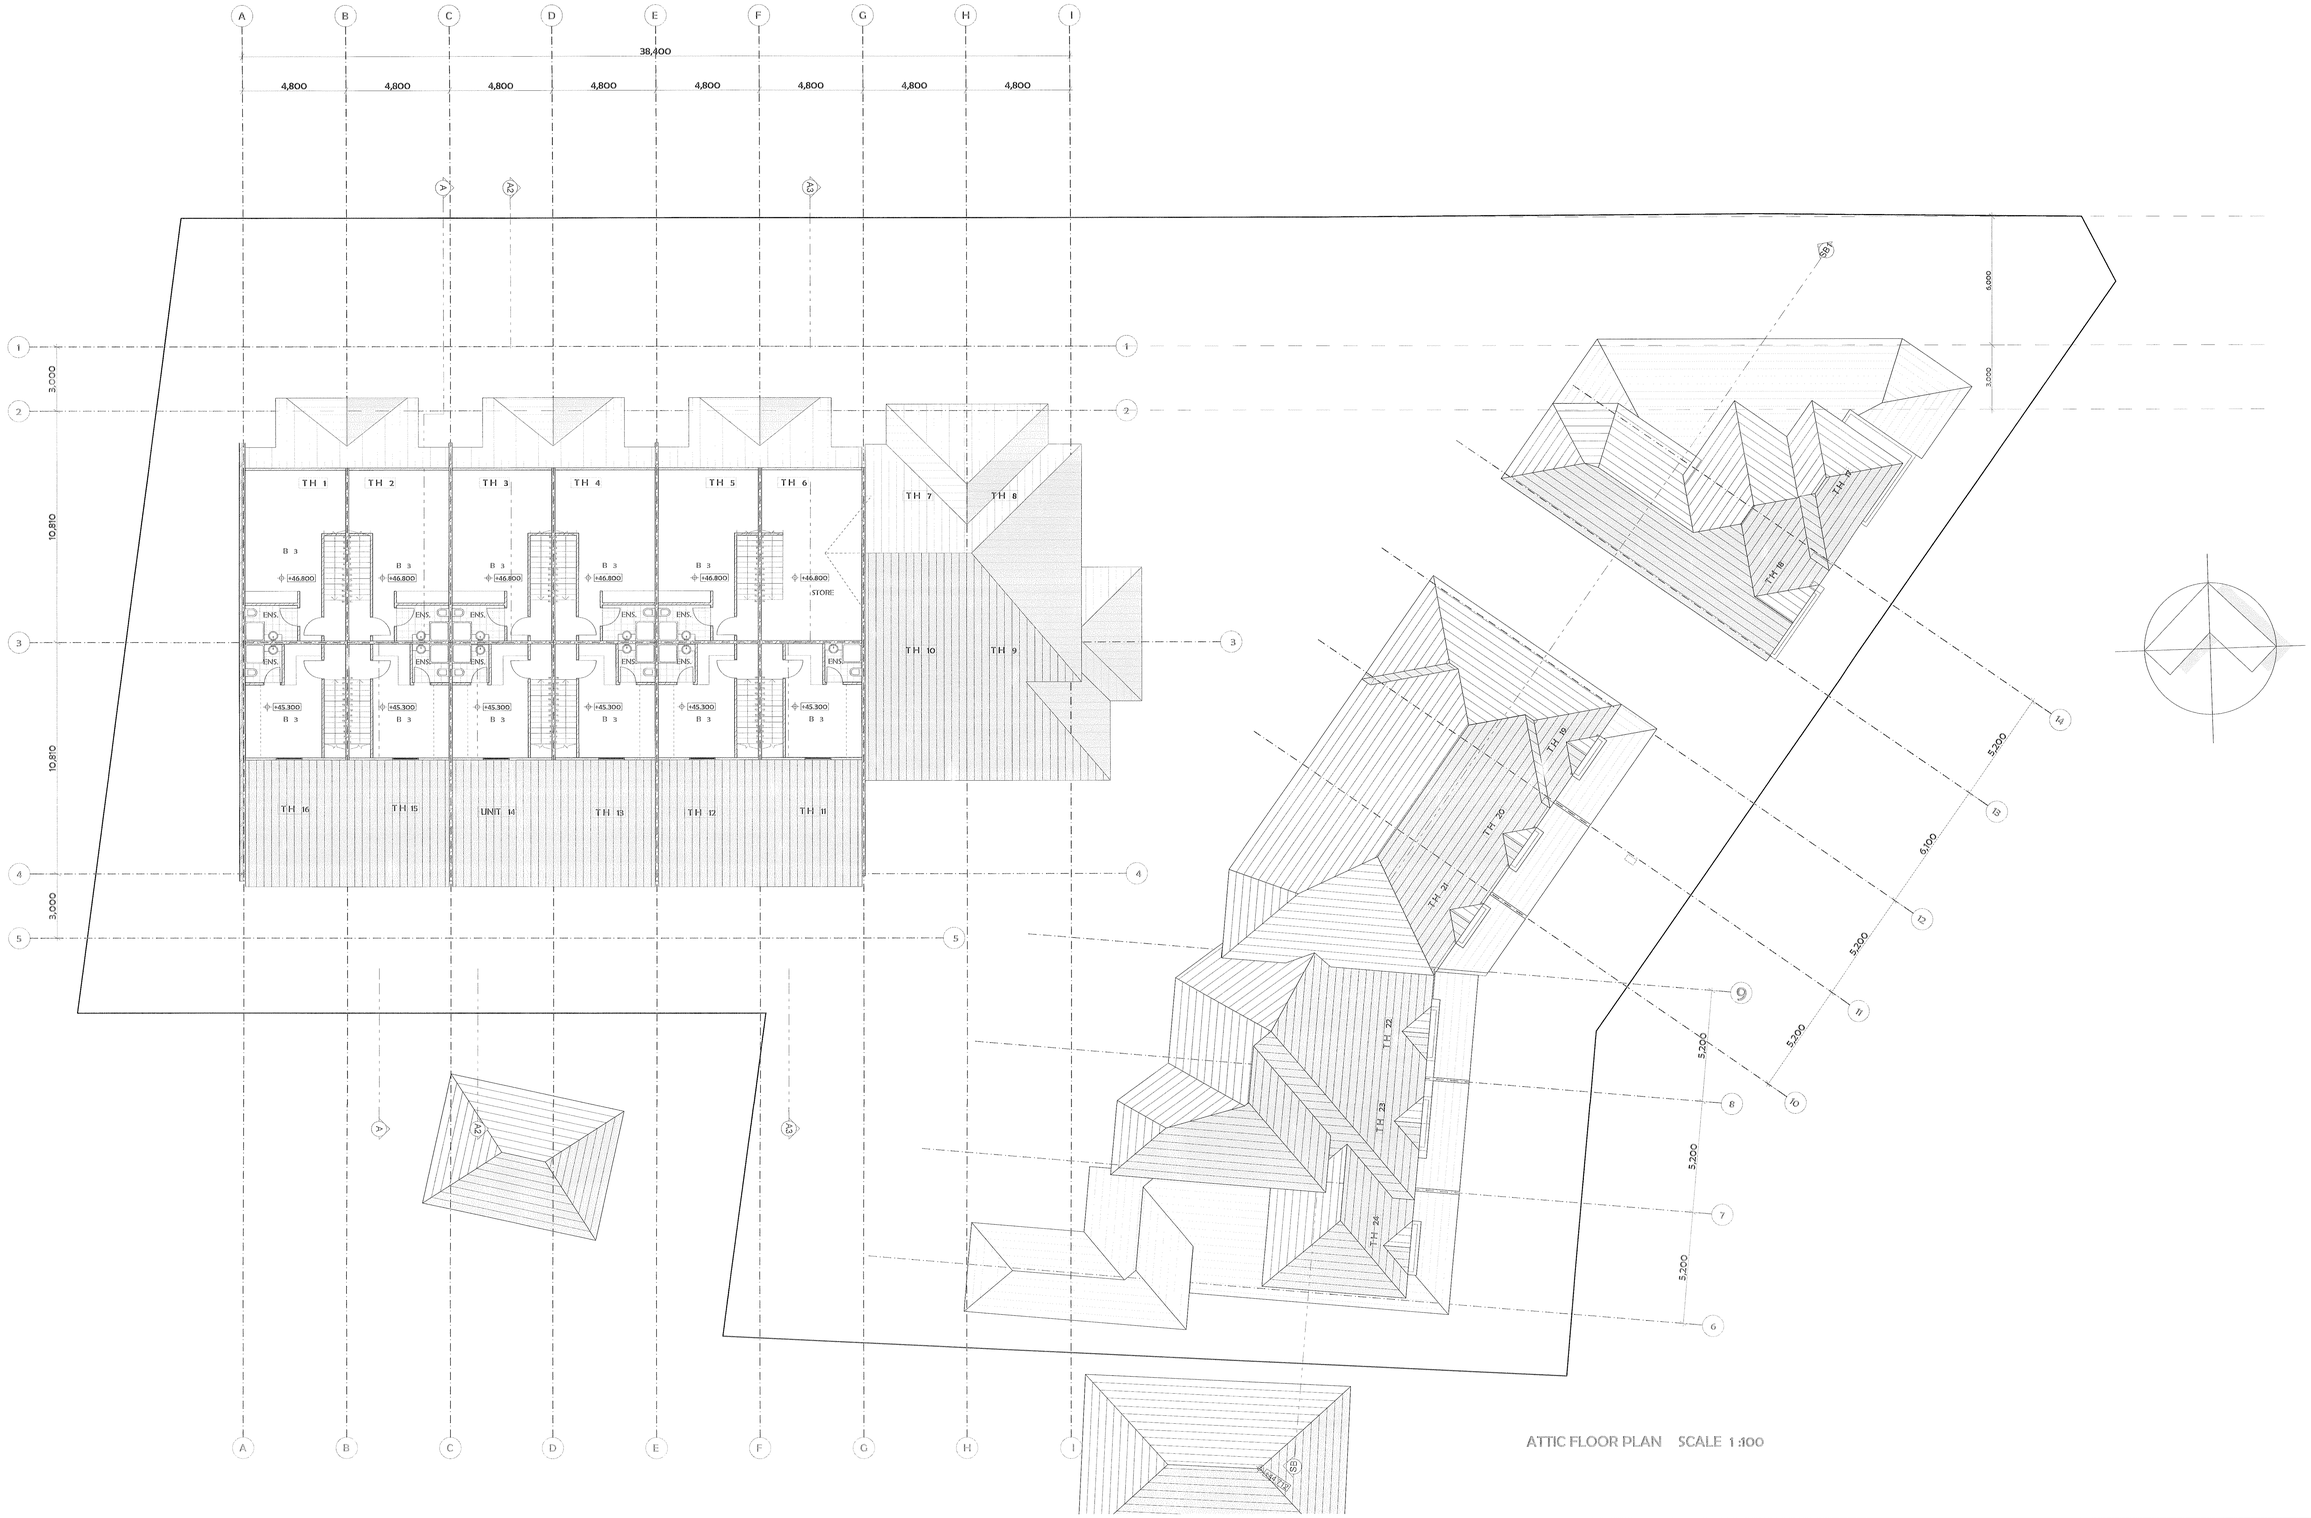

ATTIC FLOOR PLAN SCALE 1:100

URBAN LINK PTY.LTD
© Copyright
This drawing remains the property of Urban Link pty ltd. It may be used for the purpose for which it was commissioned & in accordance with the terms of engagement for that commisssion. Unauthorised use of this drawing is prohibited.
Do not scale drawings
Verify all dimensions on site

issue	amendment	date
A	DEVELOPMENT APPLICATION	28/04/11
B	JRPP COMMENTS INCORPORATED	24/09/11

SCHEDULE OF DRAWINGS

01 - SITE ANALYSIS PLAN
02 - GROUND FLOOR & SITE PLAN
03 - BASEMENT FLOOR PLAN
04 - FIRST FLOOR PLAN PLAN
05 - ATTIC FLOOR PLAN
06 - ROOF DIAGRAM
07 - SECTIONS & ELEVATIONS
08 - ELEVATIONS
09 - SHADOW DIAGRAM 1
10 - SHADOW DIAGRAM 2

north
N

architects
URBAN LINK PTY LTD
SHOP 8-11, 320 LIVERPOOL RD
ENFIELD NSW 2136
P.O.BOX 288 ENFIELD NSW 2136
p 02-9745 2014 f 02-9745 0984
e info@urbanlink.com.au

drawn BS checked TJ
date 24-09-2011 scale AS SHOWN @ A0

issue DEVELOPMENT APPLICATION
project 173-179 PENNANT HILLS ROAD THORNLEIGH
client PARK WEI
drawing ATTIC FLOOR PLAN

project no 11-028 drawing no 5 issue B